
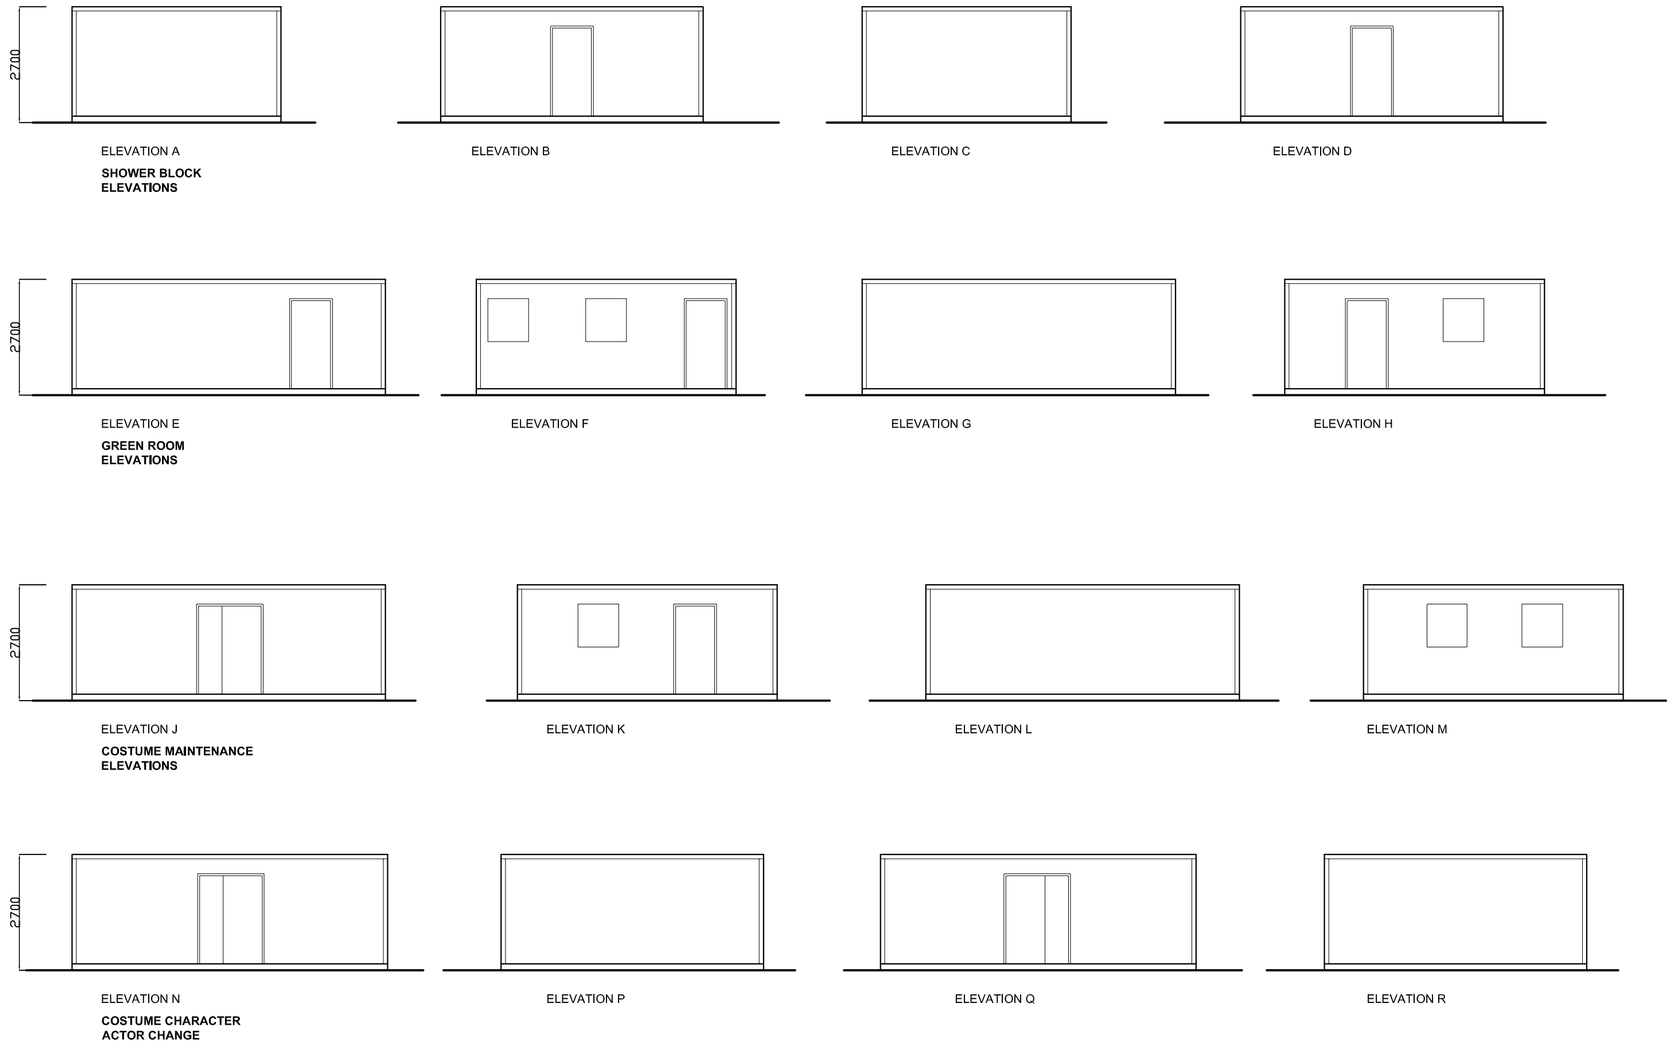


ELEVATIONS AS PROPOSED
1:100

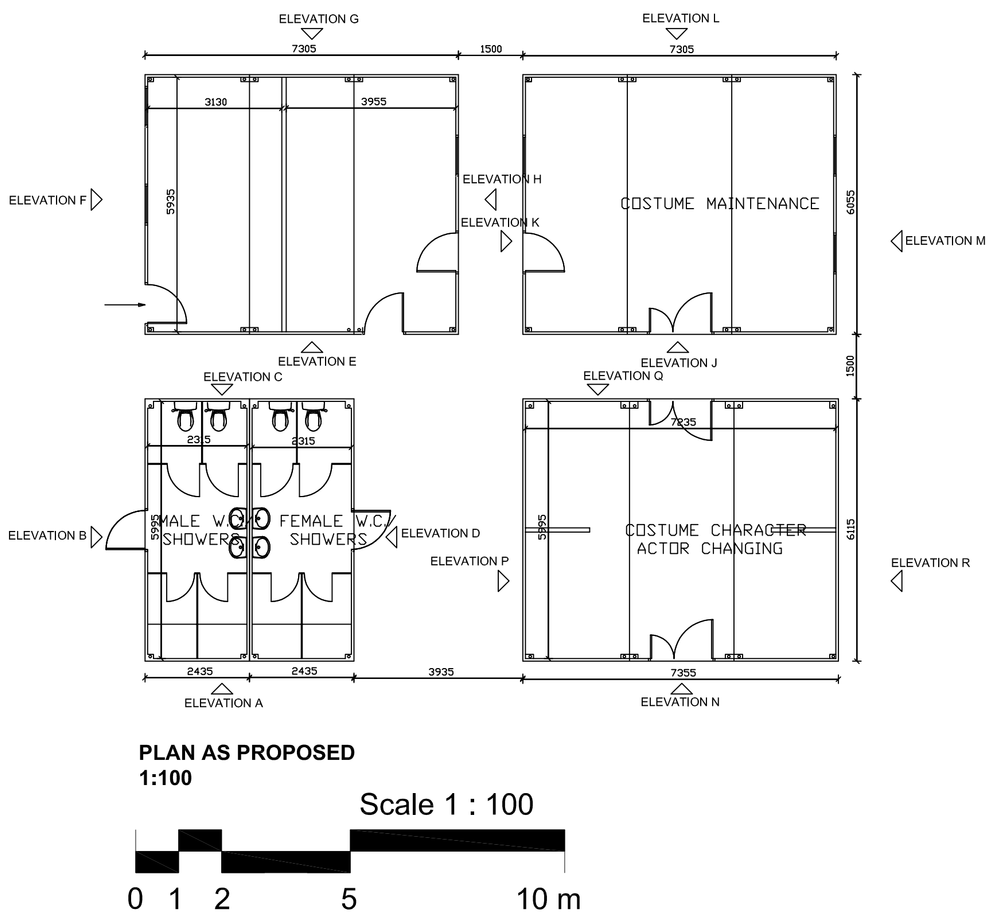

PLAN AS PROPOSED
1:100

Scale 1 : 100


0 1 2 5 10 m

All heights, sizes and dimensions should be checked on site by the contractor before any work is put in hand.

Figured dimensions should be taken in preference to scaling and any errors or omissions reported to the architect at once

This drawing has been prepared in accordance with the CDM (Construction Design and Management) and all foreseeable design risks to those involved or affected by construction have been avoided wherever possible



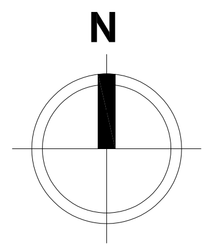

SITE PLAN AS PROPOSED
1:200

Scale 1 : 1200

0 2 4 10 20 m

Rev	Date	By	Detail
L	15/07/2019		Cabin elevations added

Drawing status
PLANNING

Client
MERLIN
ENTERTAINMENTS

Project/Location
BACK OF HOUSE FACILITIES
FARLEY LANE
ALTON
STOKE-ON-TRENT
ST10 4DB

SMYTHEMAN ARCHITECTURAL
12 High Street
Tean
Stoke-on-Trent
ST10 4DZ
United Kingdom
T +44 (0)1538 722097
F +44 (0)1538 722185
mail@smytheman.co.uk
www.smytheman.co.uk

Drawing title
PROPOSED SITE PLAN, PLANS AND ELEVATIONS

Scale(s)	Date	Drawn	Checked	Job Number
@A1	12/07/19	GL	TM	2813

Drawing number	Revision
2813-SA-XX-XX-DR-A-123	L