


A3

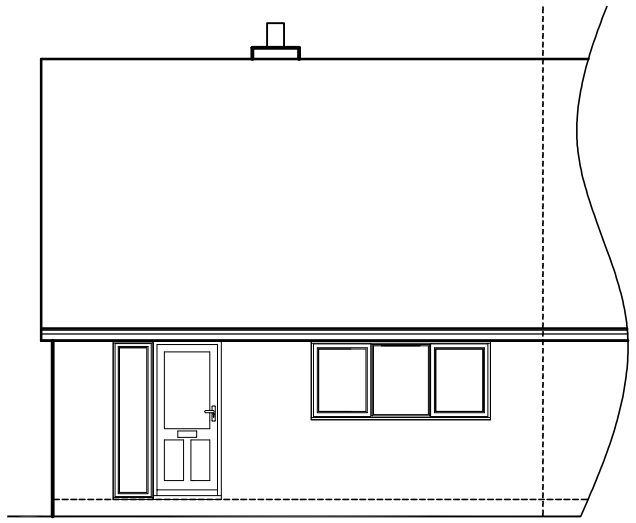


EXISTING FRONT ELEVATION
scale 1:100

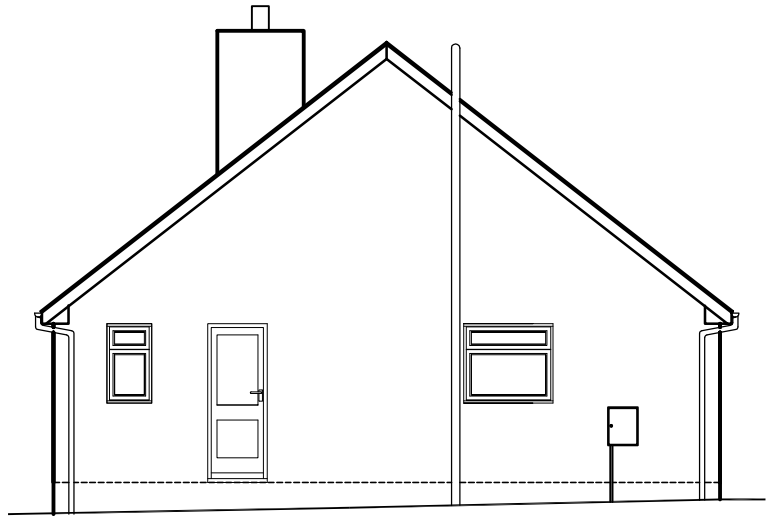


EXISTING SIDE ELEVATION
scale 1:100

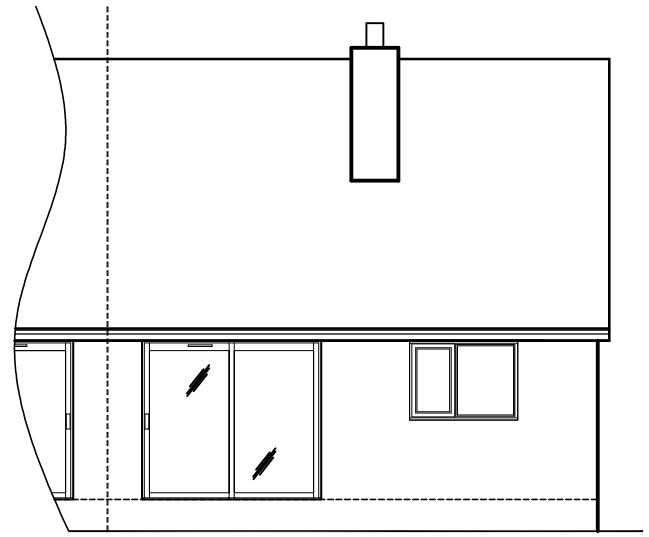


EXISTING REAR ELEVATION
scale 1:100

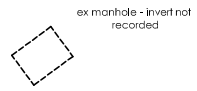

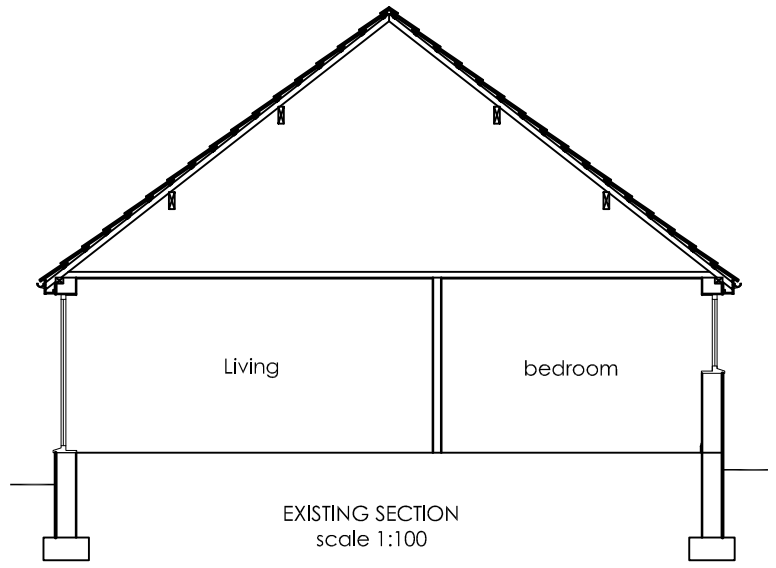


EXISTING SECTION
scale 1:100


Garage

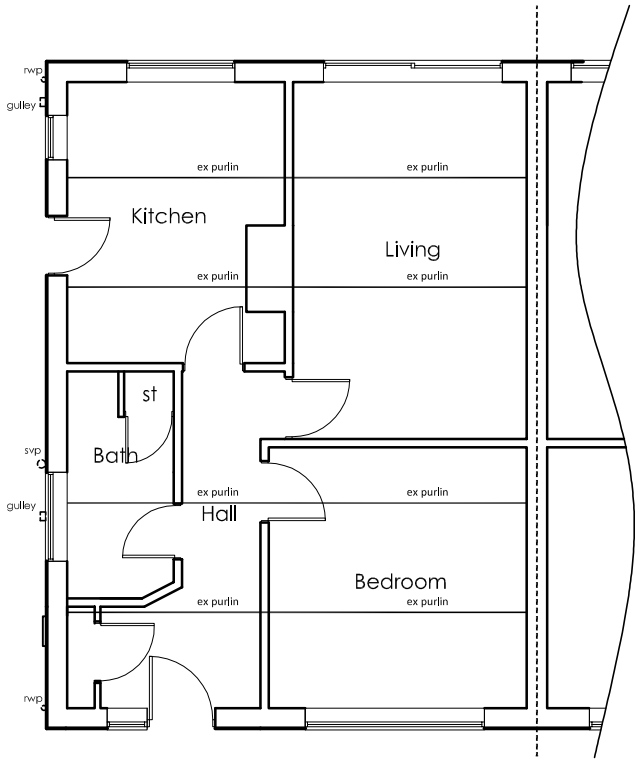

EXISTING FLOOR PLAN
scale 1:100

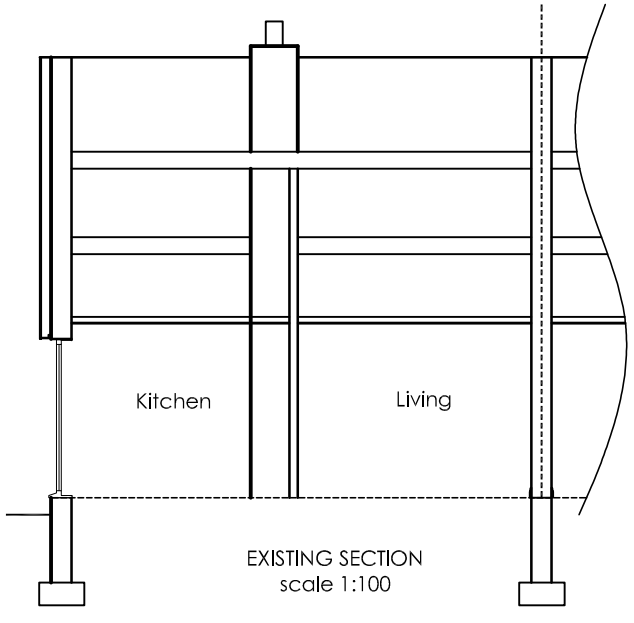

EXISTING SECTION
scale 1:100

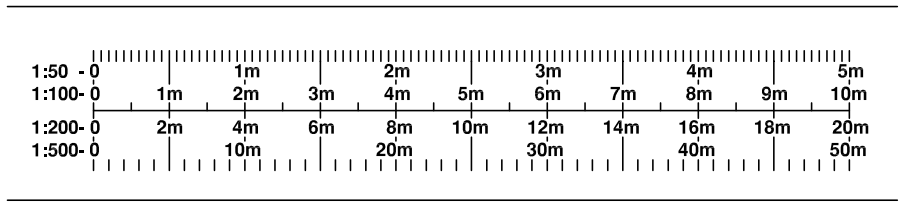

KAD
ARCHITECTURAL DESIGN
& SURVEYING SERVICES

52 Parkway
Trentham
Stoke-On-Trent
Staffordshire
ST4 8AG

tel: 07974 243439

www.kadarchitectural.co.uk
jon@kadarchitectural.co.uk

Copyright

KAD Architectural Design & Surveying Services.

This drawing and the designs depicted may not be reproduced in whole or in part without the prior written permission of KAD Architectural Design & Surveying Services

THE PARTY WALL ACT 1996 - The Client's attention is drawn to the Party Wall Act 1996 which requires notification and agreement to be made with adjoining owners, where the building owner undertakes any building works on, adjacent to or near to the party wall line between the properties. the Client shall ensure that all legal obligations in this regard are complied with.

REVISIONS & PUBLICATION DATES

Planning & Building Regulation Purposes Only

PROJECT NUMBER / DRAWING NUMBER

2415/19/02

CLIENT

Mr C Sims & Ms L Cook
228 Draycott Old Road
Draycott
Stoke On Trent
ST11 9AH

DRAWING TITLE

Existing Details

FIRST PUBLICATION DATE
August 2019

Jon Bennett

SCALE :-
1:100

printed @ A3

PROJECT

Proposed Single Storey Side Extension and Loft Conversion at
228 Draycott Old Road
Draycott
Stoke On Trent
ST11 9AH