

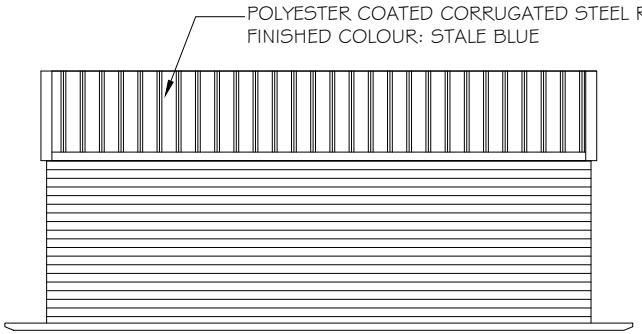




Rear Elevation
Scale 1:100

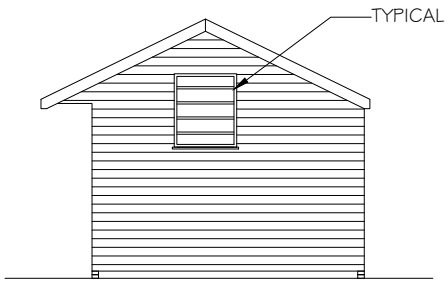


Gable Elevation
Scale 1:100

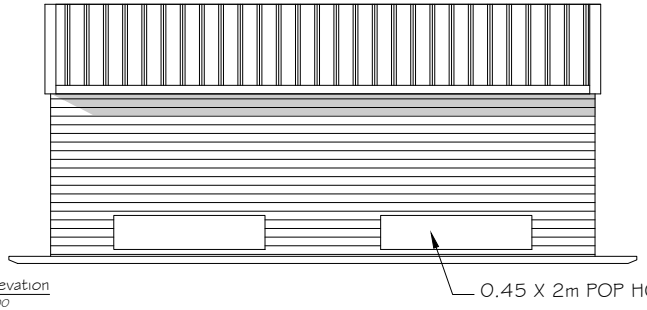


Front Elevation
Scale 1:100

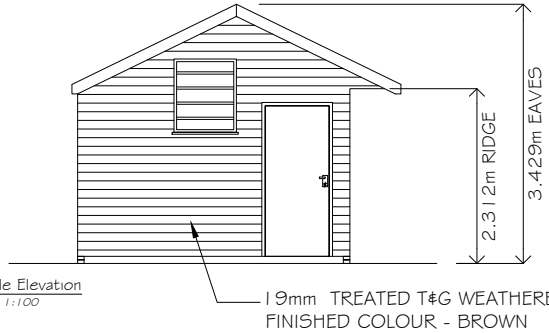


Gable Elevation
Scale 1:100

SPECIFICATIONS -


TIMBER FRAME WALLS:
19mm TREATED T&G WEATHERBOARD, (EXTERNAL COLOUR - BROWN) ON EX 75 X 50mm FRAMEWORK AT 610MM CENTRES

ROOF:
POLYESTER COATED STEEL SHEETING (BOX PROFILE) COLOUR SLATE BLUE LAID ON AN 11mm OSB SUB ROOF.


DOORS:
1NO 838 X 1990mm PERSONNEL DOOR
2NO 2000 X 450mm POP HOLE DOORS
LOUVRE WINDOW TO BOTH GABLES

INTERNAL WALL LININGS:
4mm ALUMINIUM HOARDING BOARD

GUTTERS:
HEAVY DUTY P.V.C. GUTTERS (BROWN), WITH APPROPRIATE OUTLETS AND DOWN-PIPES INCLUDED TO FRONT AND REAR OF THE BUILDING.

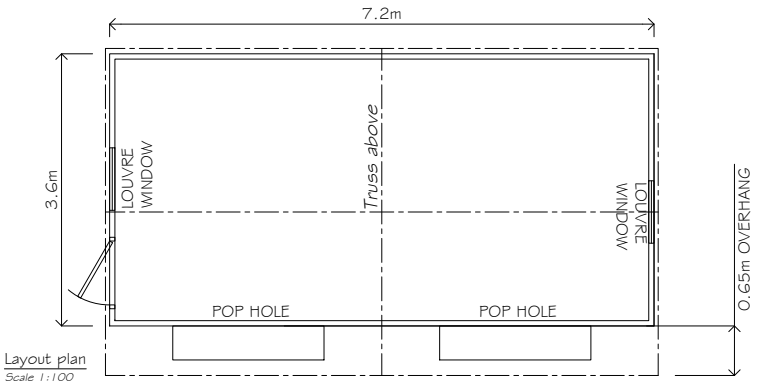


Layout plan
Scale 1:100

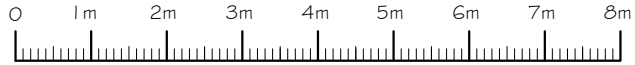


Scale 1:100

| | | |
|---|---|---|
| B | SCALE CORRECTED | 01/08/2019 |
| A | SCALE BAR ADDED | 26/07/2019 |

# ELEVATION AND LAYOUT PLAN

# PROPOSED MOBILE FREE-RANGE UNIT

| | |
|---|---|
| DRAWN. | JLH |
| CHECK. | JC |
| DATE. | 25//06/2019 |
| SCALE. | 1:100 @ A4 |
| CLIENT. | MARSH |

DRAWING/JOB/ORDER NUMBER.
19069 01B

Harlow
LONG WHATTON
Nr. LOUGHBOROUGH - Leicestershire
Telephone (01509) 842561 Fax. (01509) 843577
e-mail stabling@harlowbros.co.uk
e-mail poultry@harlowbros.co.uk

H:\Loosebox\2019\QUOTATIONS\Marsh\Drawings