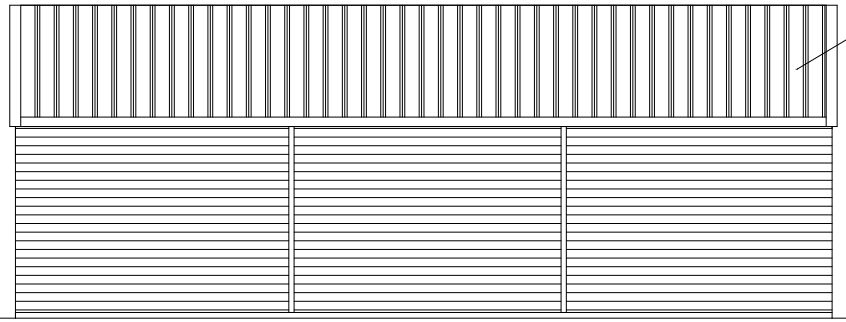

Rear Elevation
Scale 1:100

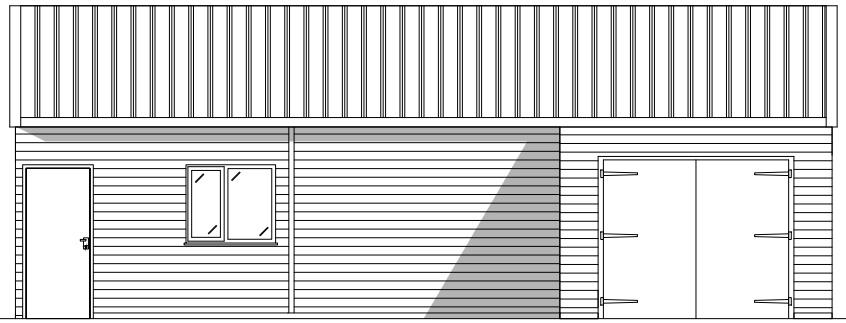

Front Elevation
Scale 1:100

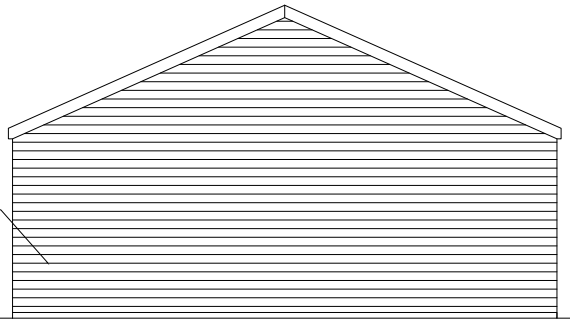

Gable Elevation
Scale 1:100

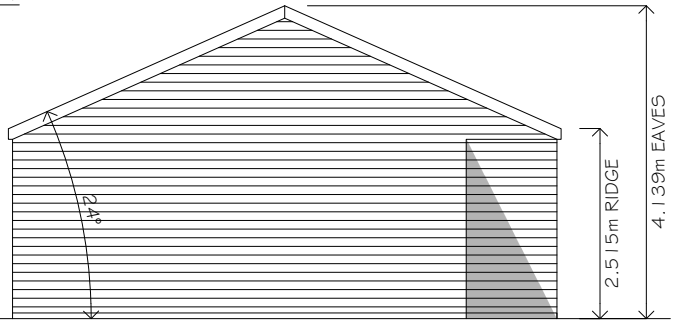

Gable Elevation
Scale 1:100

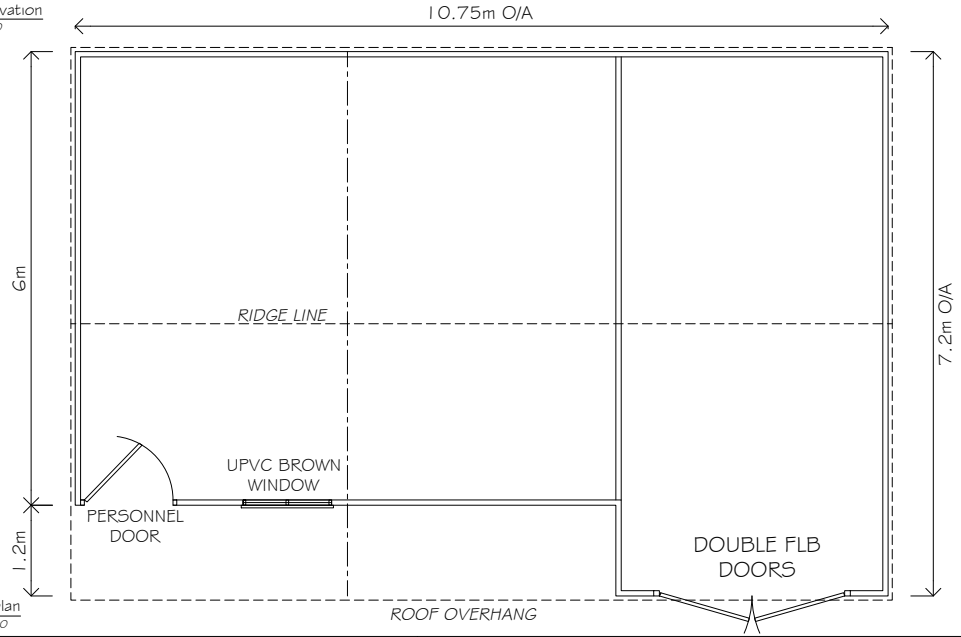

Layout plan
Scale 1:100

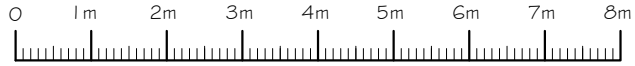

Scale 1:100

SPECIFICATIONS -

TIMBERFRAME WALLS:
19mm TREATED T&G WEATHERBOARD, (EXTERNAL COLOUR - BROWN) ON EX 75 X 50mmFRAMEWORK AT 610MM CENTRES

ROOF:
POLYESTER COATED STEEL SHEETING (BOX PROFILE) COLOUR SLATE BLUE LAID ON AN 11mm OSB SUB ROOF.

DOORS:
1NO 838 X 1990mm PERSONNEL DOOR
1NO 2134 X 2440mm TIMBER FLB DOOR

WINDOWS:
UPVC BROWN WINDOW

INTERNAL WALL LININGS:
12mm PLY TO EAVES HEIGHT

GUTTERS:
HEAVY DUTY P.V.C. GUTTERS (BROWN), WITH APPROPRIATE OUTLETS AND DOWN-PIPES INCLUDED TO FRONT AND REAR OF THE BUILDING.

A	SCALE BAR ADDED	26/07/2019

ELEVATION AND LAYOUT PLAN

PROPOSED VERSATILE BUILDING

DRAWN.	JLH
CHECK.	JJZC
DATE.	27/06/2019
SCALE.	1:100 @ A4
CLIENT.	MARSH

DRAWING/JOB/ORDER NUMBER.
19071 01A

Harlow
LONG WHATTON
Nr. LOUGHBOROUGH - Leicestershire
Telephone (01509) 842561 Fax. (01509) 843577
e-mail stabling@harlowbros.co.uk
e-mail poultry@harlowbros.co.uk

H:\Loosebox\2019\QUOTATIONS\Marsh\Drawings