


Proposed Site Plan

Scale 1 : 500

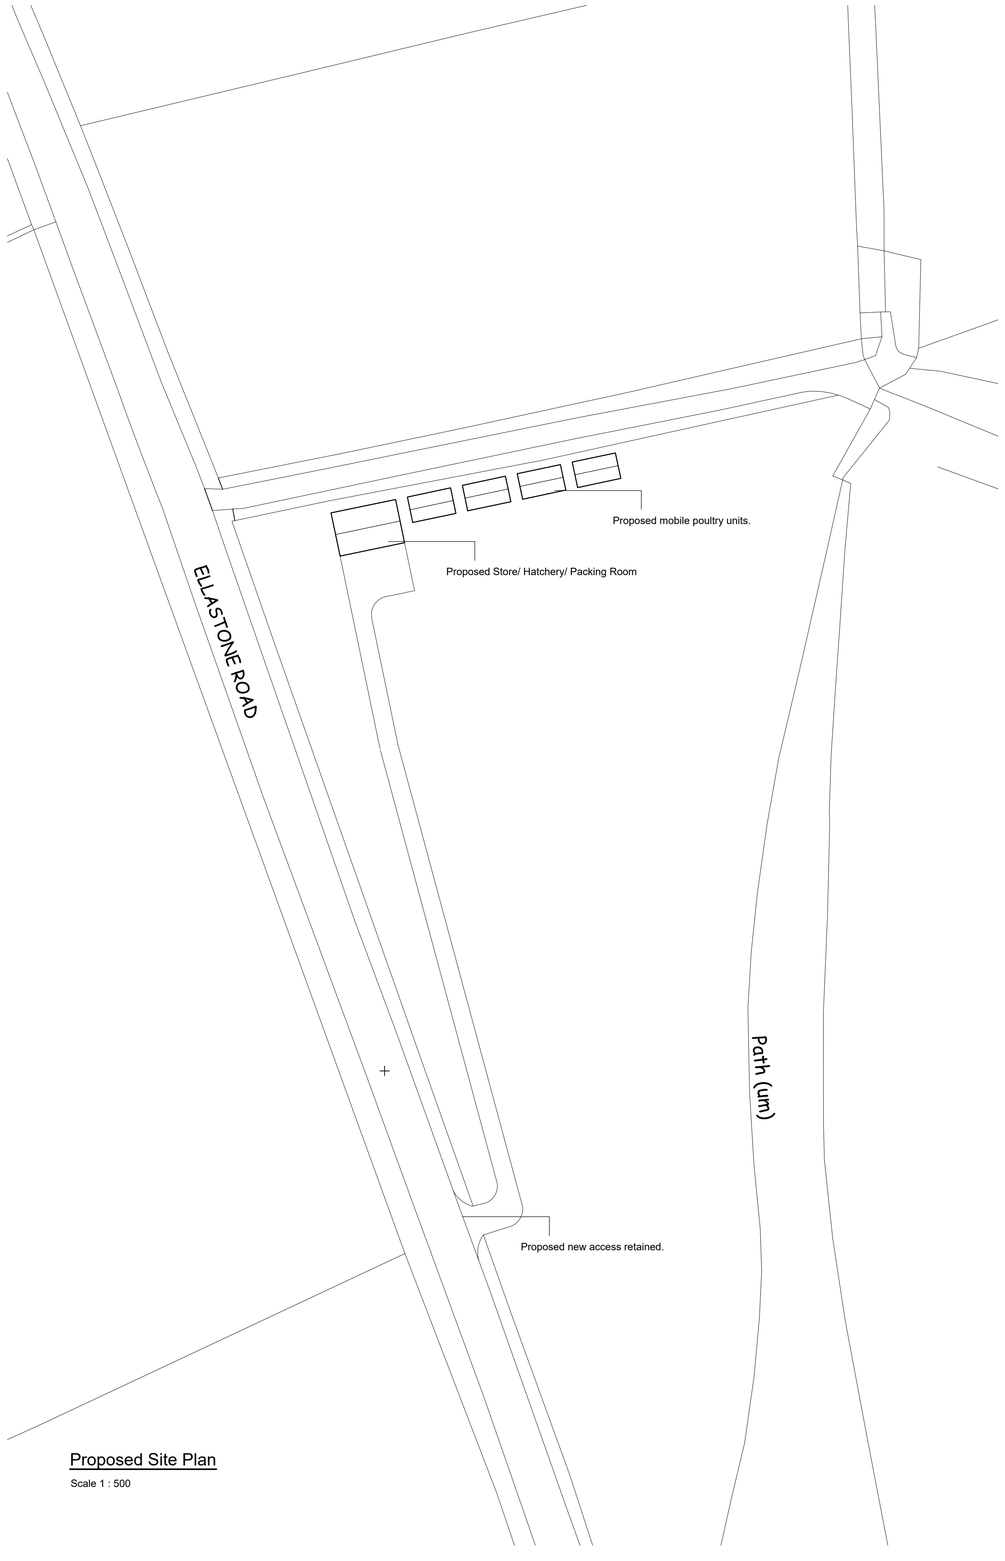


Serial number: 166088

© Crown copyright and database right 2019. Ordnance Survey licence 100048957
Reproduction in whole or in part is prohibited without the prior permission of Ordnance Survey

Location Plan

Scale 1 : 1250

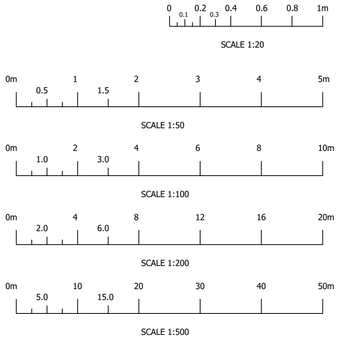

PLANNING PURPOSES ONLY

CDM 2015

UNLESS NOTED OTHERWISE BELOW, AJS STRUCTURAL DESIGN LTD (THE DESIGNER) HAS NOT IDENTIFIED ANY SIGNIFICANT RISK ASSOCIATED WITH THE DESIGN INTENT SHOWN ON THIS DRAWING WHICH COULD NOT BE MANAGED SAFELY BY A COMPETENT CONTRACTOR.

WHERE WE HAVE IDENTIFIED RISKS BELOW, REFER TO THE PROJECT RISK ASSESSMENTS ISSUED WITH DESIGN CALCULATIONS.

ELEMENT/OPERATION	IDENTIFIED HAZARDS
X X X	X X X

WHERE THE ABOVE IS BLANK -
NO UNUSUAL RISKS HAVE BEEN IDENTIFIED

RISK LEGEND

COMPULSORY ACTION
PROHIBITIVE ACITON
INFORMATION
WARNING

Rev.	Revision Description	Drn			Date
P2	Notation removed.	JG			05/08/2019
P1	Notation added.	JG			17/07/2019

AJS STRUCTURAL DESIGN

Uttoxeter Office
62 Carter Street
Uttoxeter
Staffs. ST14 8EU
Tel: 01889 723003

Derby Office
Suite 5, Keynes House
Alfreton Road
Derby. DE21 4AS
Tel: 01332 913011

Client:

JMI Planning Ltd

RE: Land at Ellastone Road, Cauldon Lowe

Title:

Location Plan and Site Plan

Drawn by:	Date:	Index No.:
JG	July 2019	

Scales:

As Shown Paper Size A1

Drawing No: A4148 - 001

Revision P2