



Existing North West Elevation


Existing South East Elevation

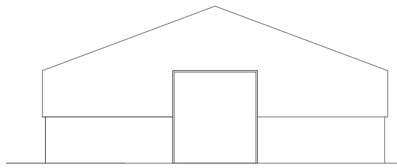


Existing North East Elevation

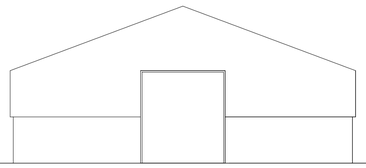


Existing South West Elevation

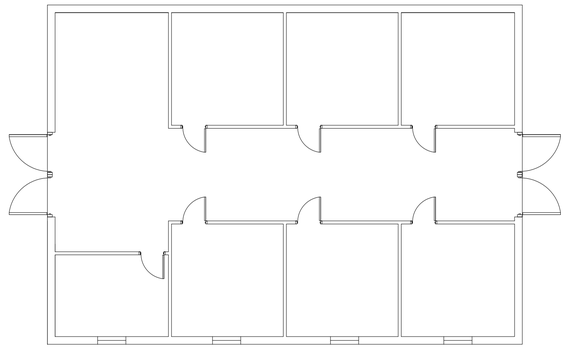


Existing Layout

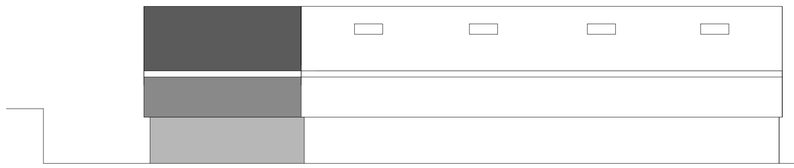


Proposed North West Elevation

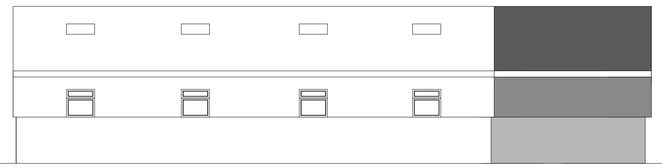


Proposed South East Elevation

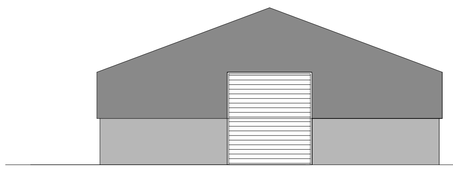

Proposed North East Elevation

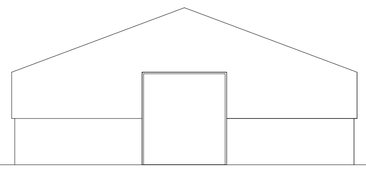

Proposed South West Elevation

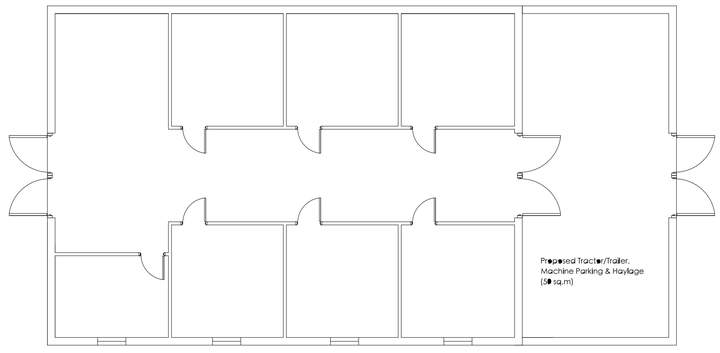

Proposed Layout

Revision Schedule

Rev	Description	Date
A	Extension Reduced	10/07 2019

This drawing has been prepared for the purpose of obtaining Planning & Building Regulation Approval only.

The copyright of this drawing is vested in Philip Kelsall Associates and must not be reproduced in any form without written consent

Address
Land Off Tower Hill Road
Brown Lees
Staffordshire

Client
Mr Paul Bailey

Project: Extension & Menage	Drawing Title: Buiding Survey & Proposals
Date: Nov. 2018	Drawing No.: THR_PB_02_A
Scale: 1:100 @ A1 Paper	

Philip Kelsall Associates
Architectural & Building Consultants
CBuildE chartered building engineer
Manorial House
5 Woodcock Lane Mow Cop ST7 3NG
Tel : 01782 698516
Mob : 07889 364105

e : phil@philipkelsall.co.uk
w : www.philipkelsall.com