
WALL OF BUILDING.

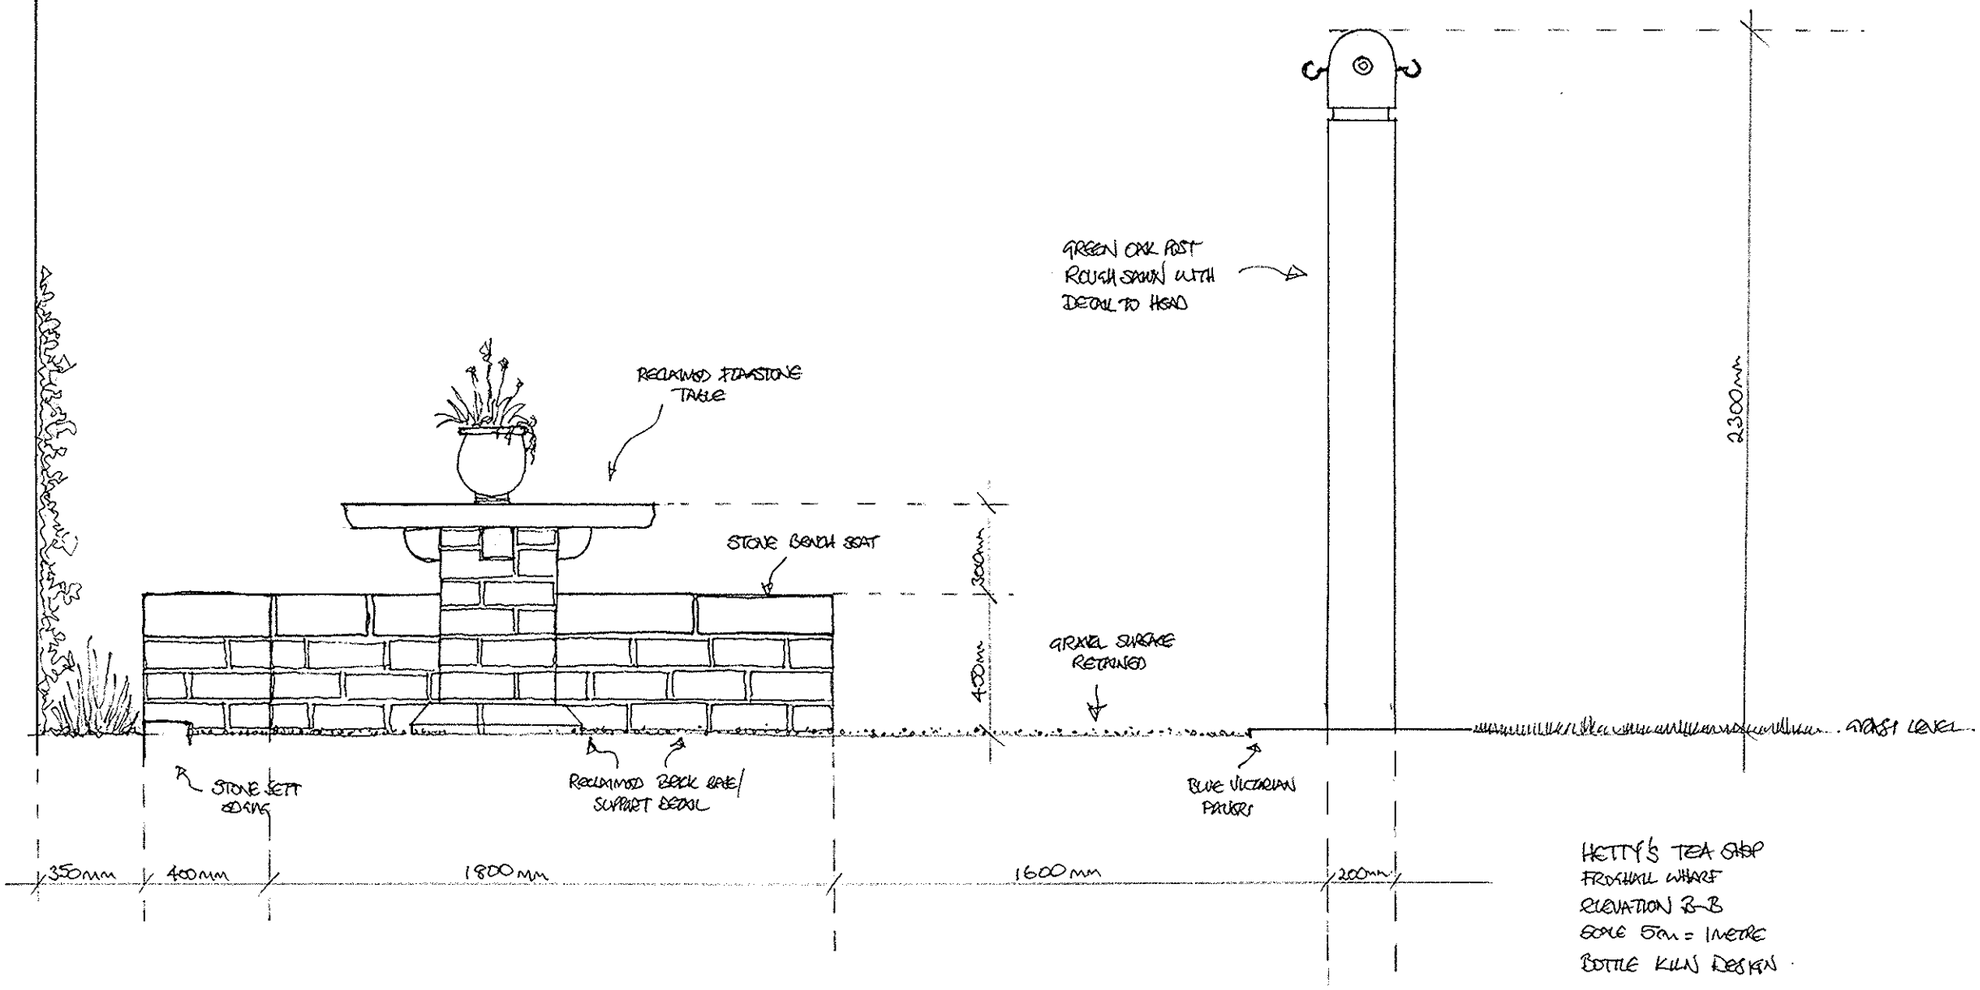

HETTY'S TEA SHOP
FROSHALL WHARF
ELEVATION B-B
SCALE 50m = 1METRE
BOTTLE KILN DESIGN