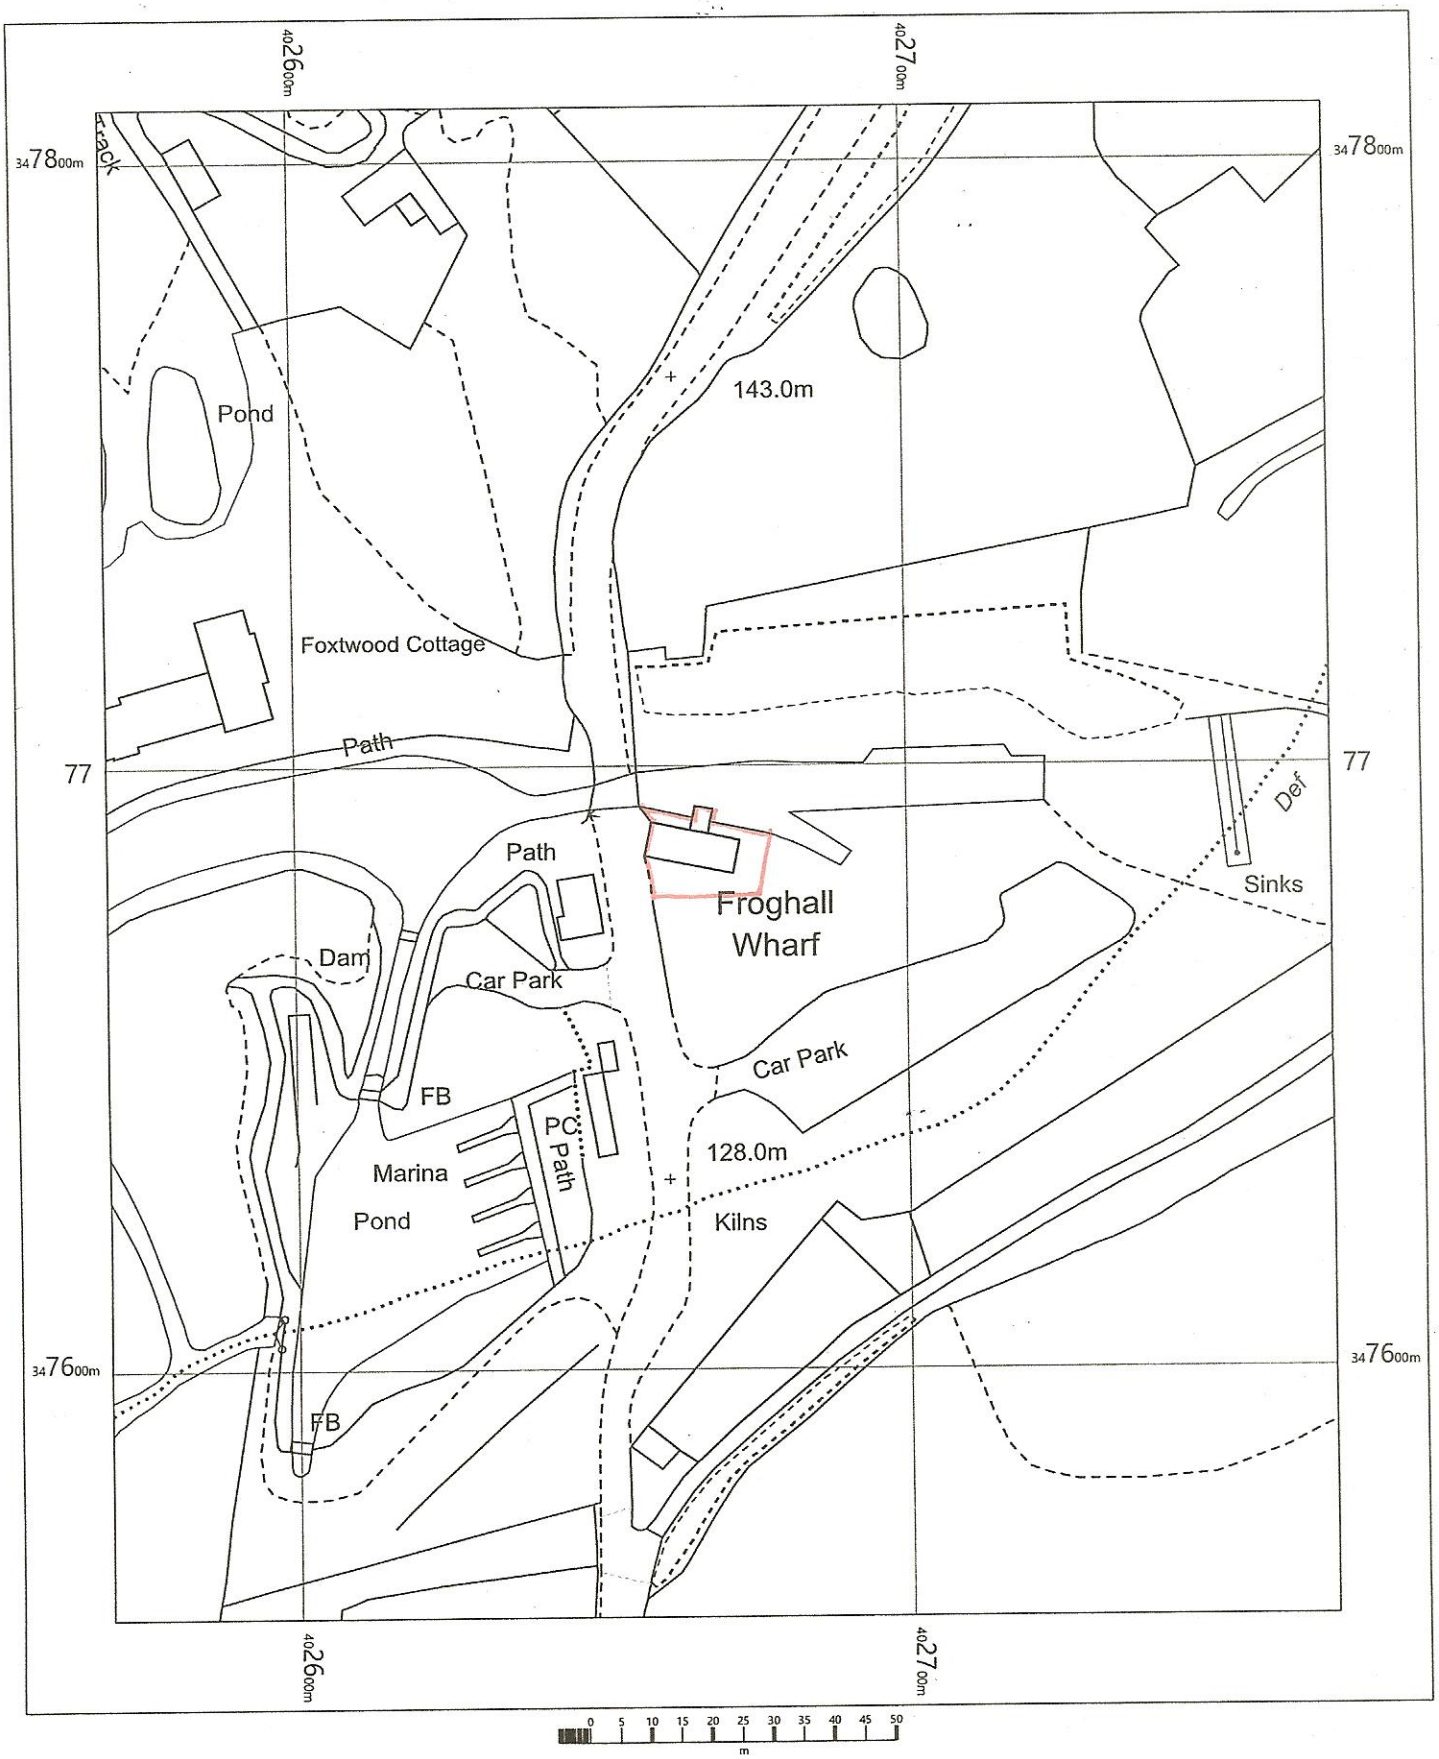


SITE LOCATION PLAN
SCALE 1:1250
HETTY'S TEA SHOP
FROGHALL WHARF

OS MasterMap 1250/2500/10000 scale
Thursday, November 22, 2018, ID: JEW-00758526
maps.johnewright.com

1:1250 scale print at A4, Centre: 402669 E, 347684 N

©Crown Copyright Ordnance Survey. Licence no. 100025568

N

OS Data

johnewright