The Builder is to check and verify all building and site dimensions, levels and sewer invert levels prior to commencement of work, work to figured dimensions only.
This drawing must be read and checked with all structural and relevant specialist drawings.
The builder is to comply in all aspects with the current Building Regulations and latest codes of practice.

Ordnance Survey Ltd paper mapping licence / customer account number 100060636.



Site plan.

Scale 1:500

1:500
10m 0 10m 20m 30m 40m 50m

N

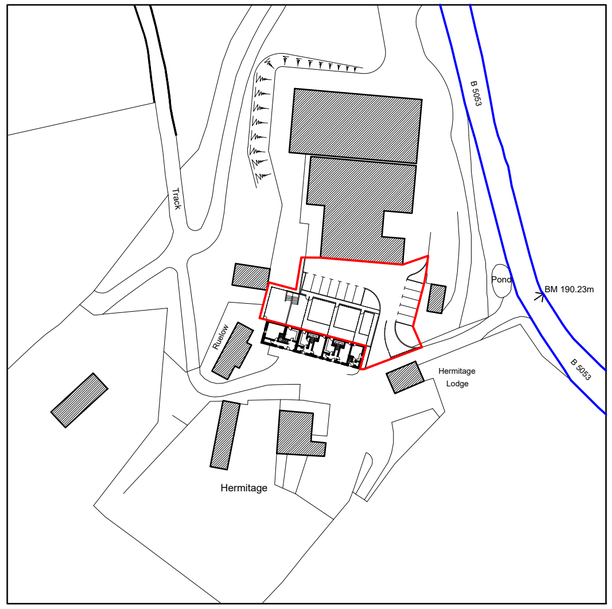

Location plan.

Scale 1:1250

1:1250
25m 0 25m 50m 75m 100m 125m

Project: Hermitage Farm, Froghall.
Drawing: Location / site plan.
Dwg. No.: 440 / 219 / 04
Scale: 1:500, 1:1250
Date: May 19
NOTE: USE ONLY DIMENSIONS SHOWN. IF IN DOUBT ASK.
REV: A
REMARKS: PT

ALDER MILL
SHEEPY ROAD
ATHERSTONE
WARWICKSHIRE
CV9 3AH
TEL 01827-716666
FAX 01827-718111