

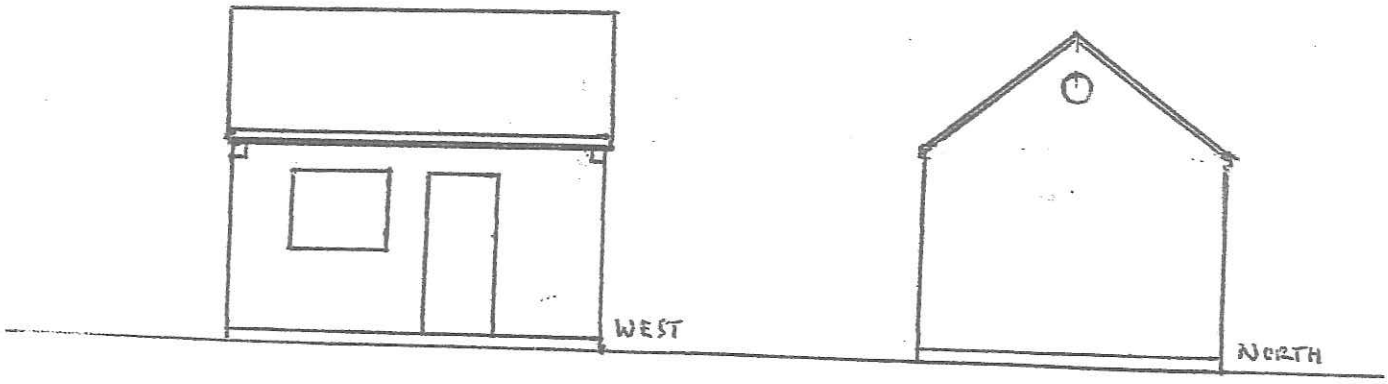


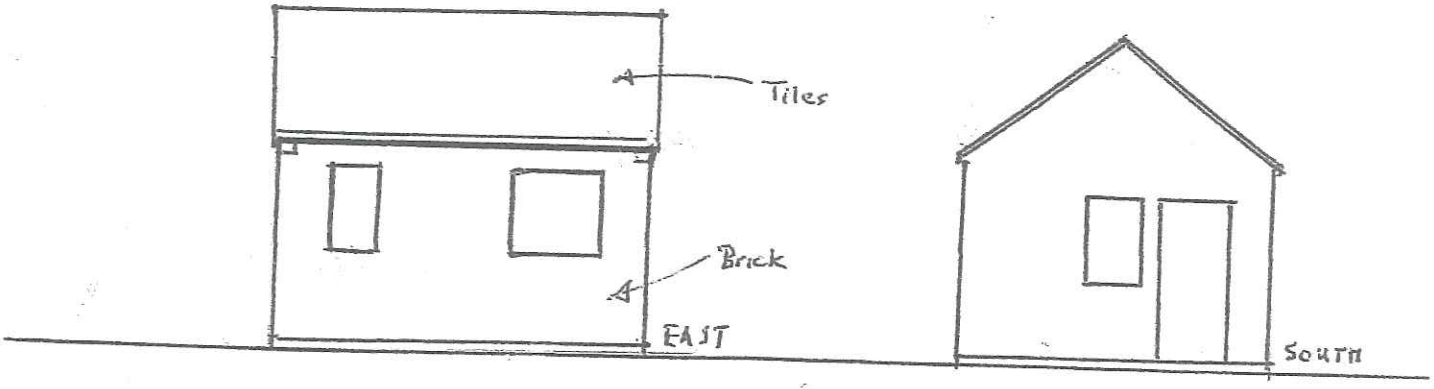

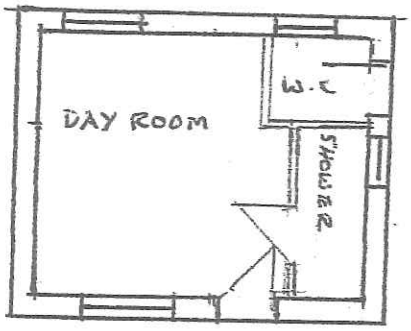

EXISTING PLANS

Scale : 1/100