


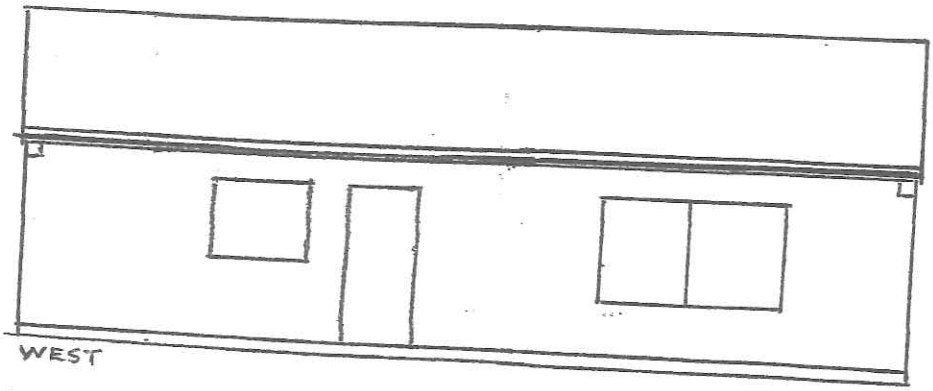


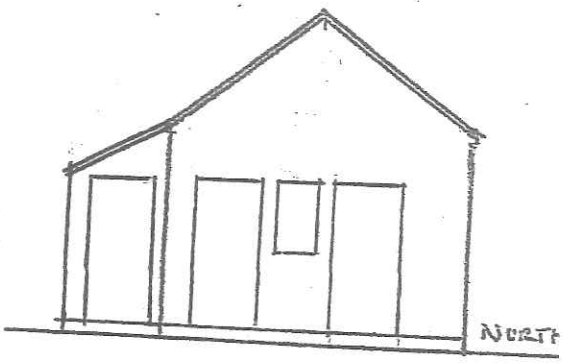

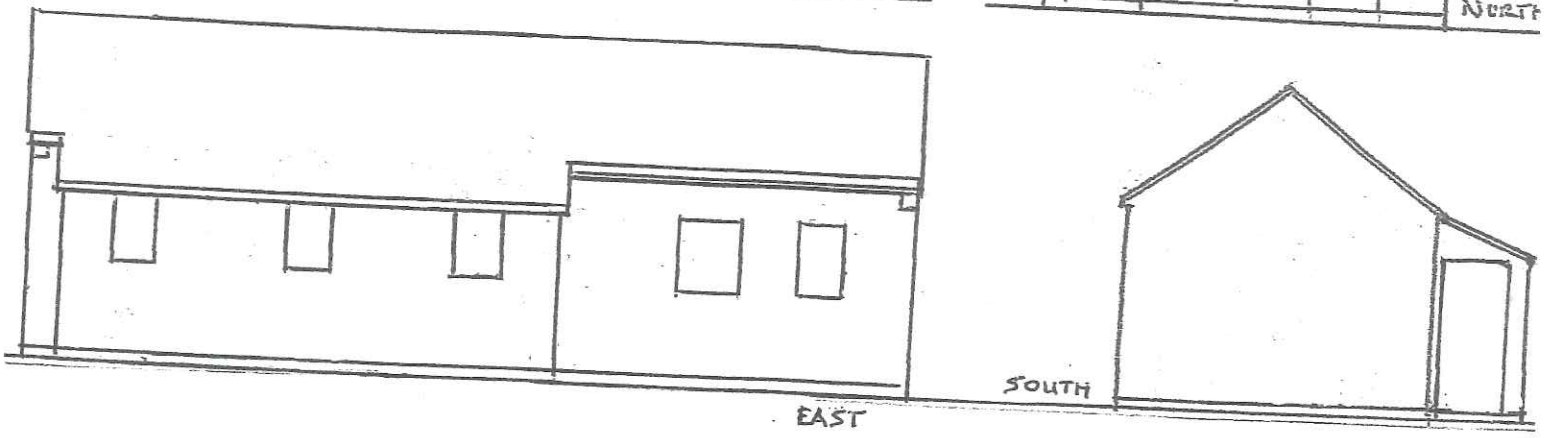

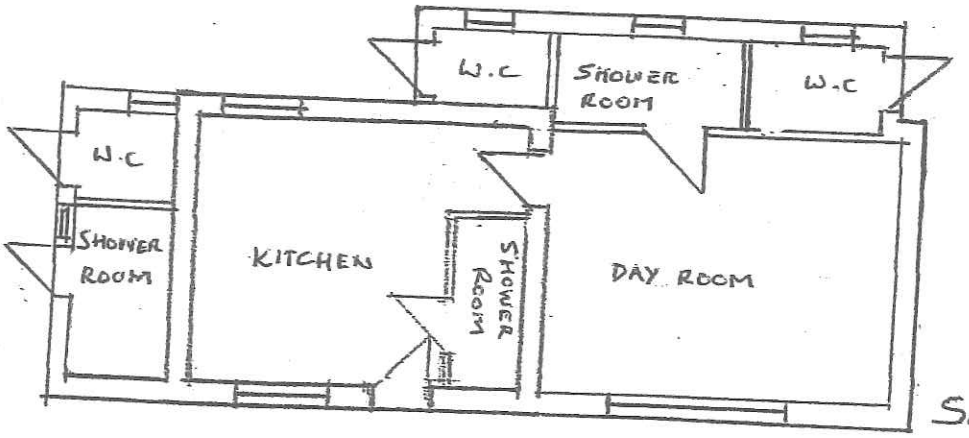

PROPOSED PLANS

Scale : 1/100