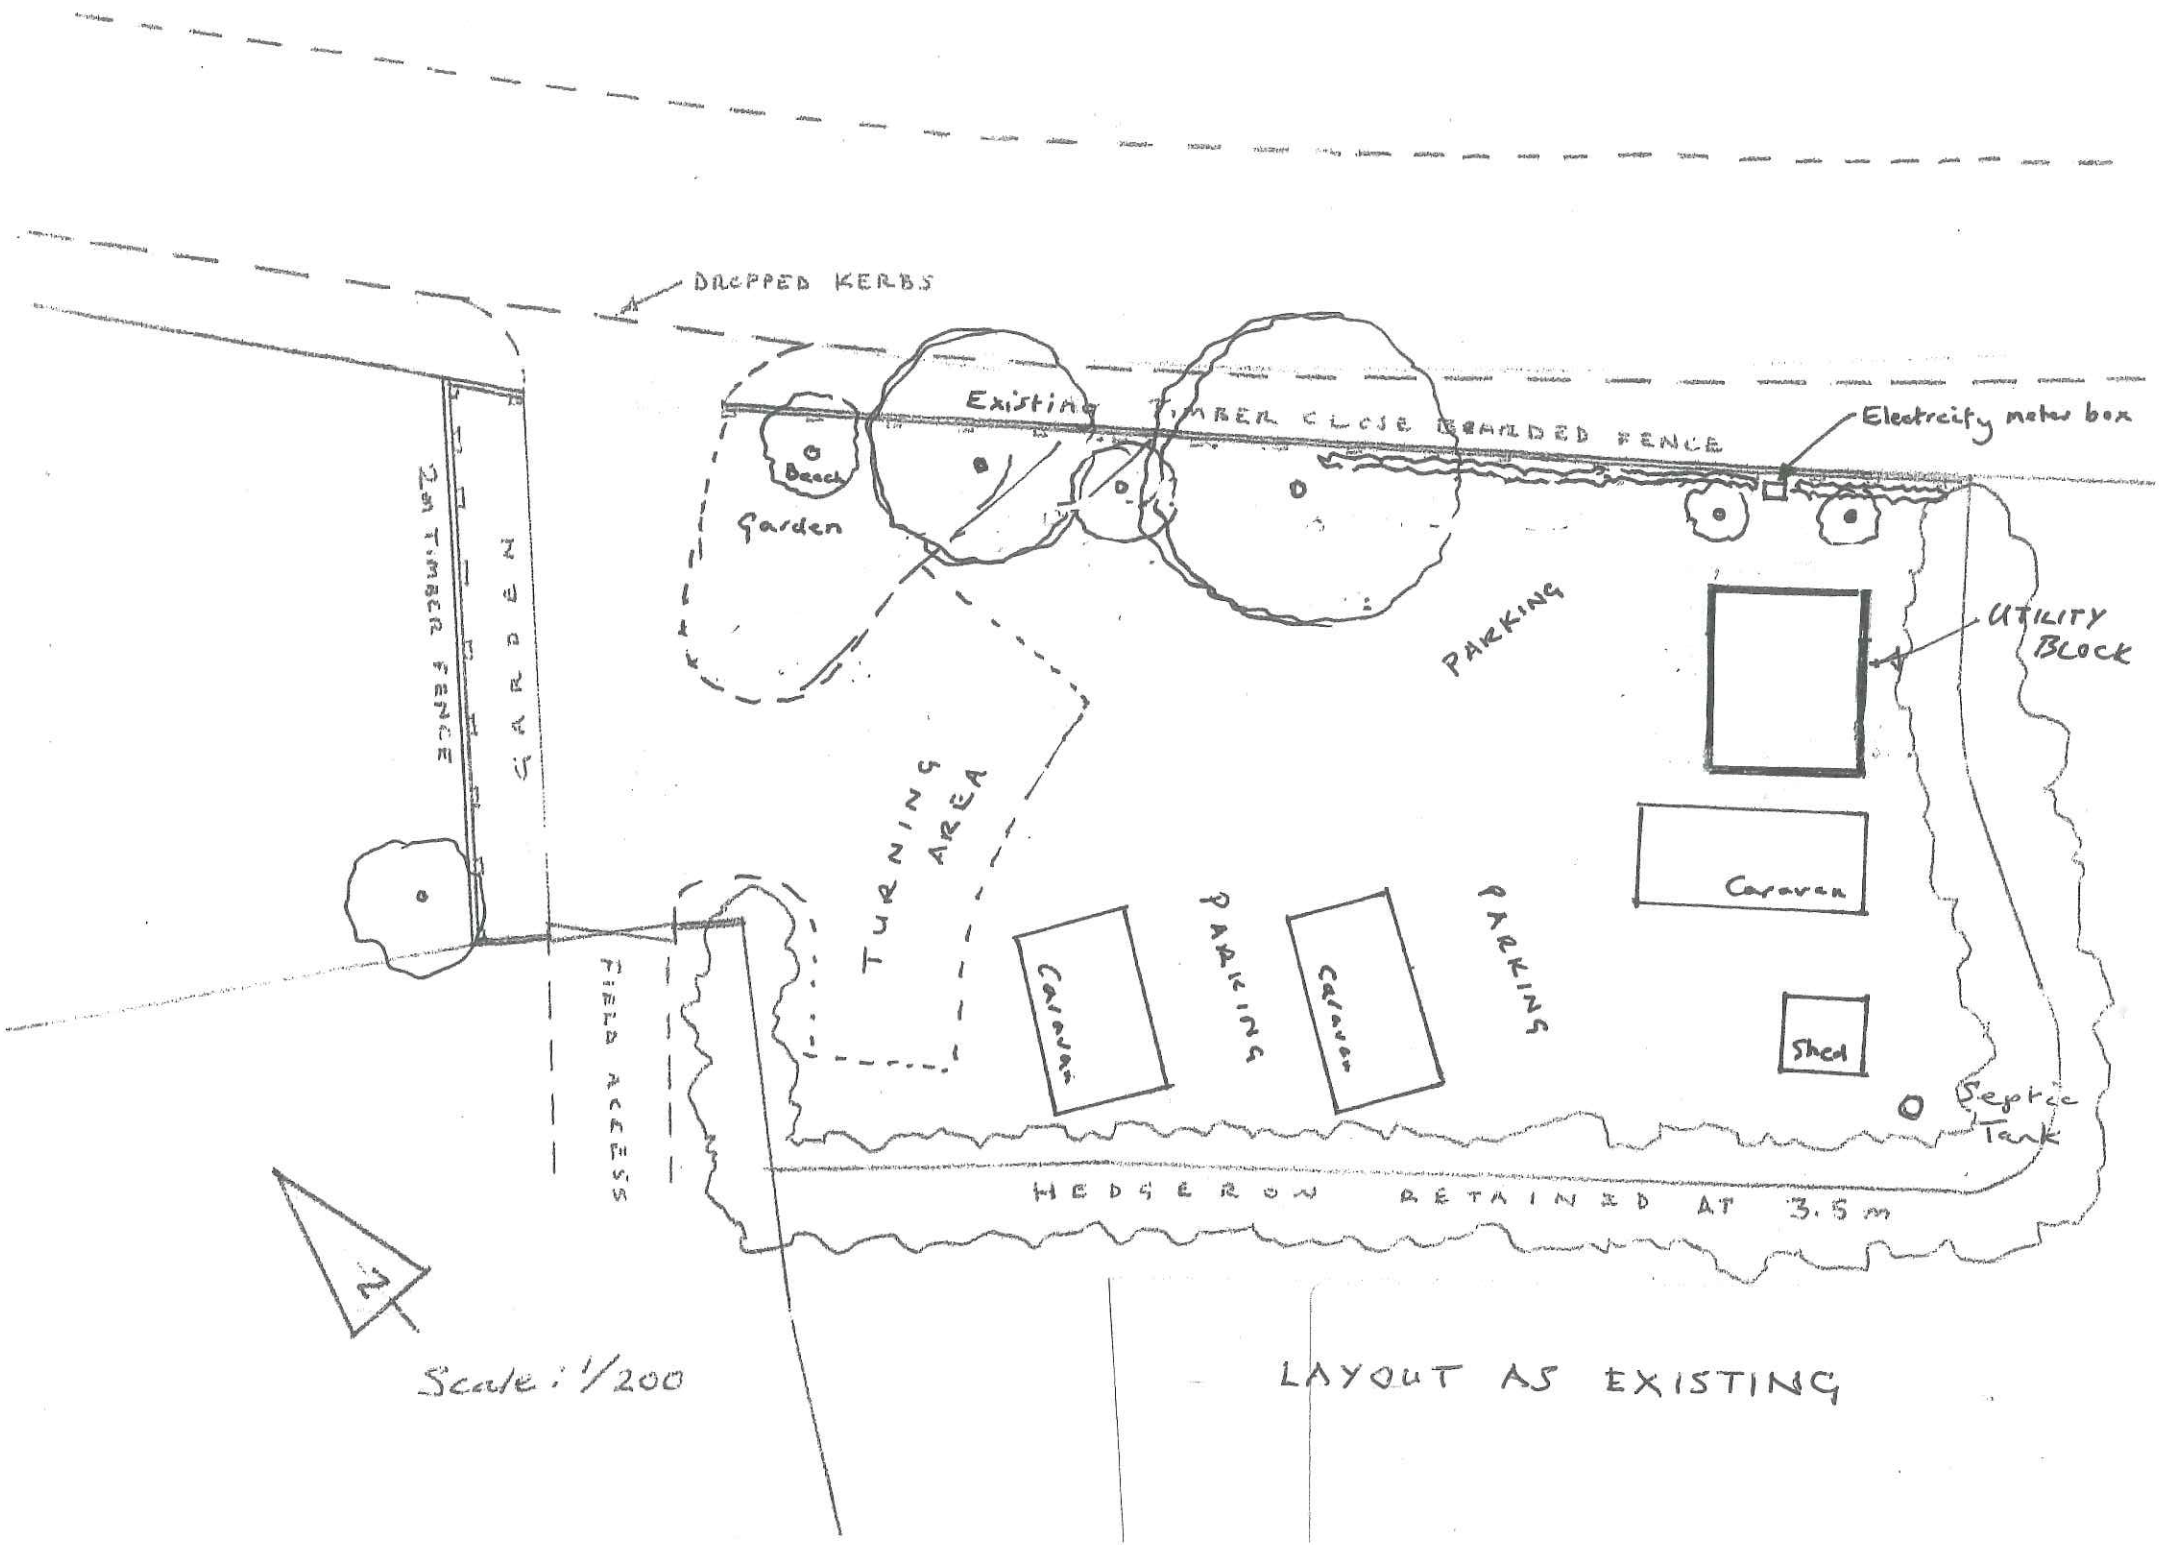


Scale: 1/200

LAYOUT AS EXISTING