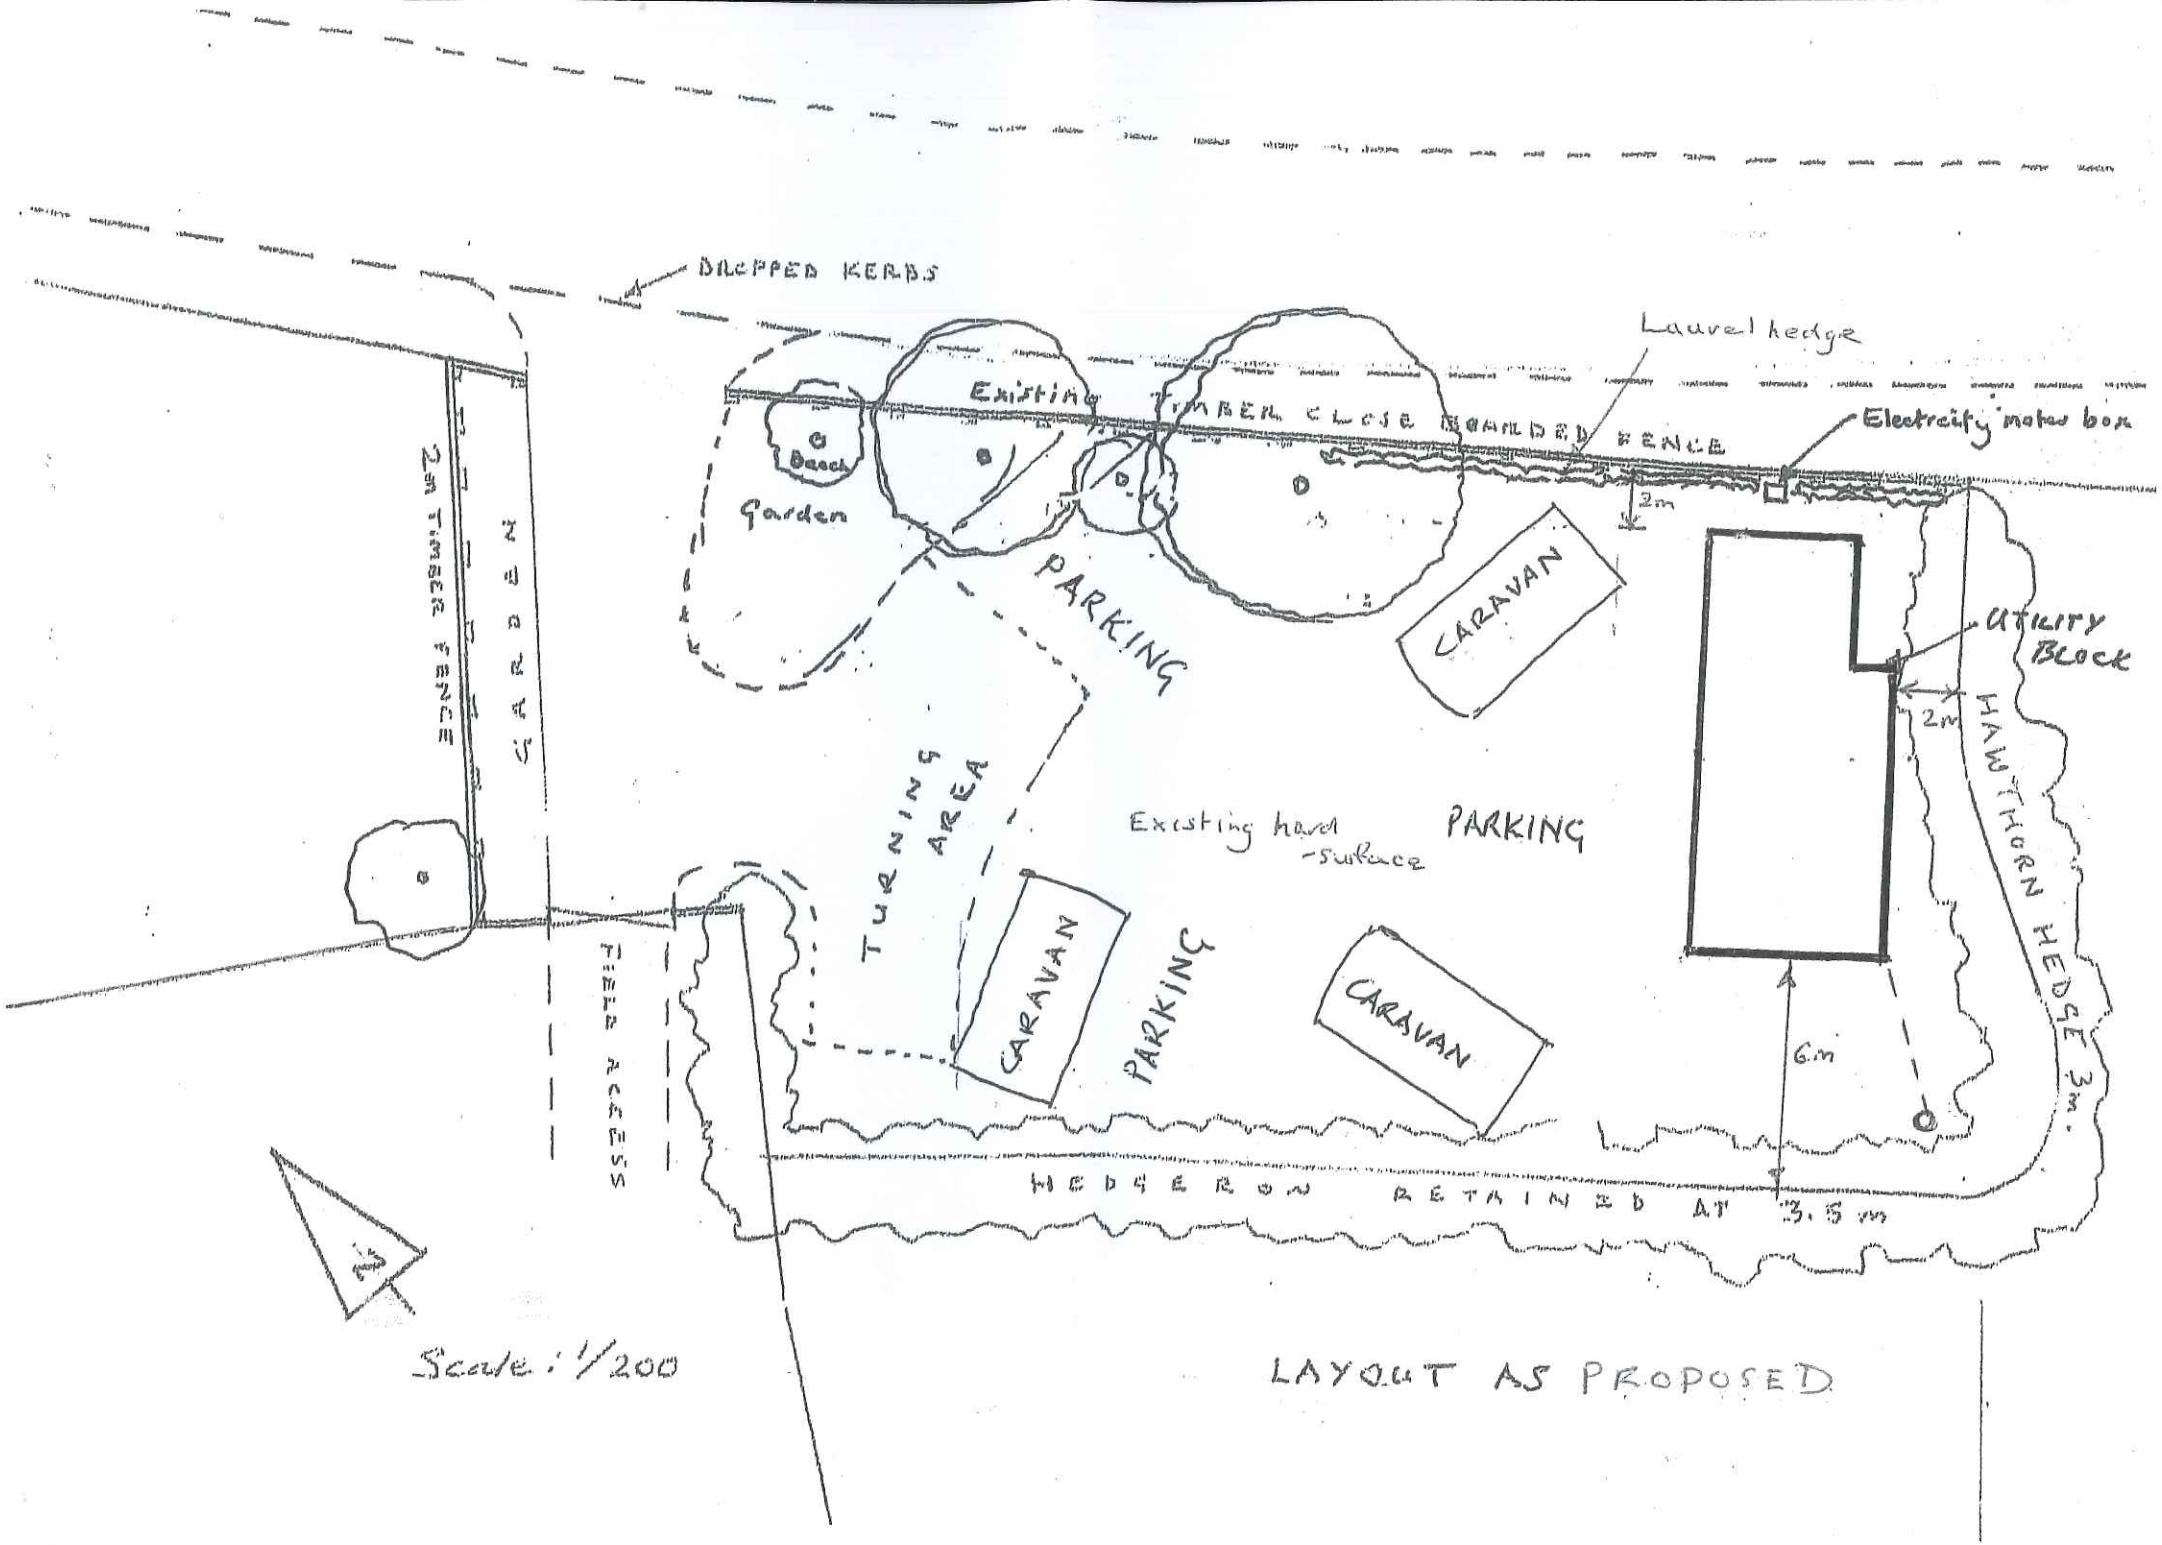

DROPPED KERBS
Laurel hedge
Existing TIMBER CLOSE BOARDED FENCE
Electricity meter box
Beech
Garden
2m
PARKING
CARAVAN
Utility Block
2m
HAWTHORN HEDGE 3m.
2m TIMBER FENCE
GARDEN
TURNING AREA
Existing hard surface
PARKING
CARAVAN
PARKING
CARAVAN
6m
FIELD ACCESS
HEDGE ROW RETAINED AT 3.5 m
N
Scale: 1/200
LAYOUT AS PROPOSED