
SMD/2019/0285 Beechcroft, Glebe Road, Kingsley, ST10 2AQ

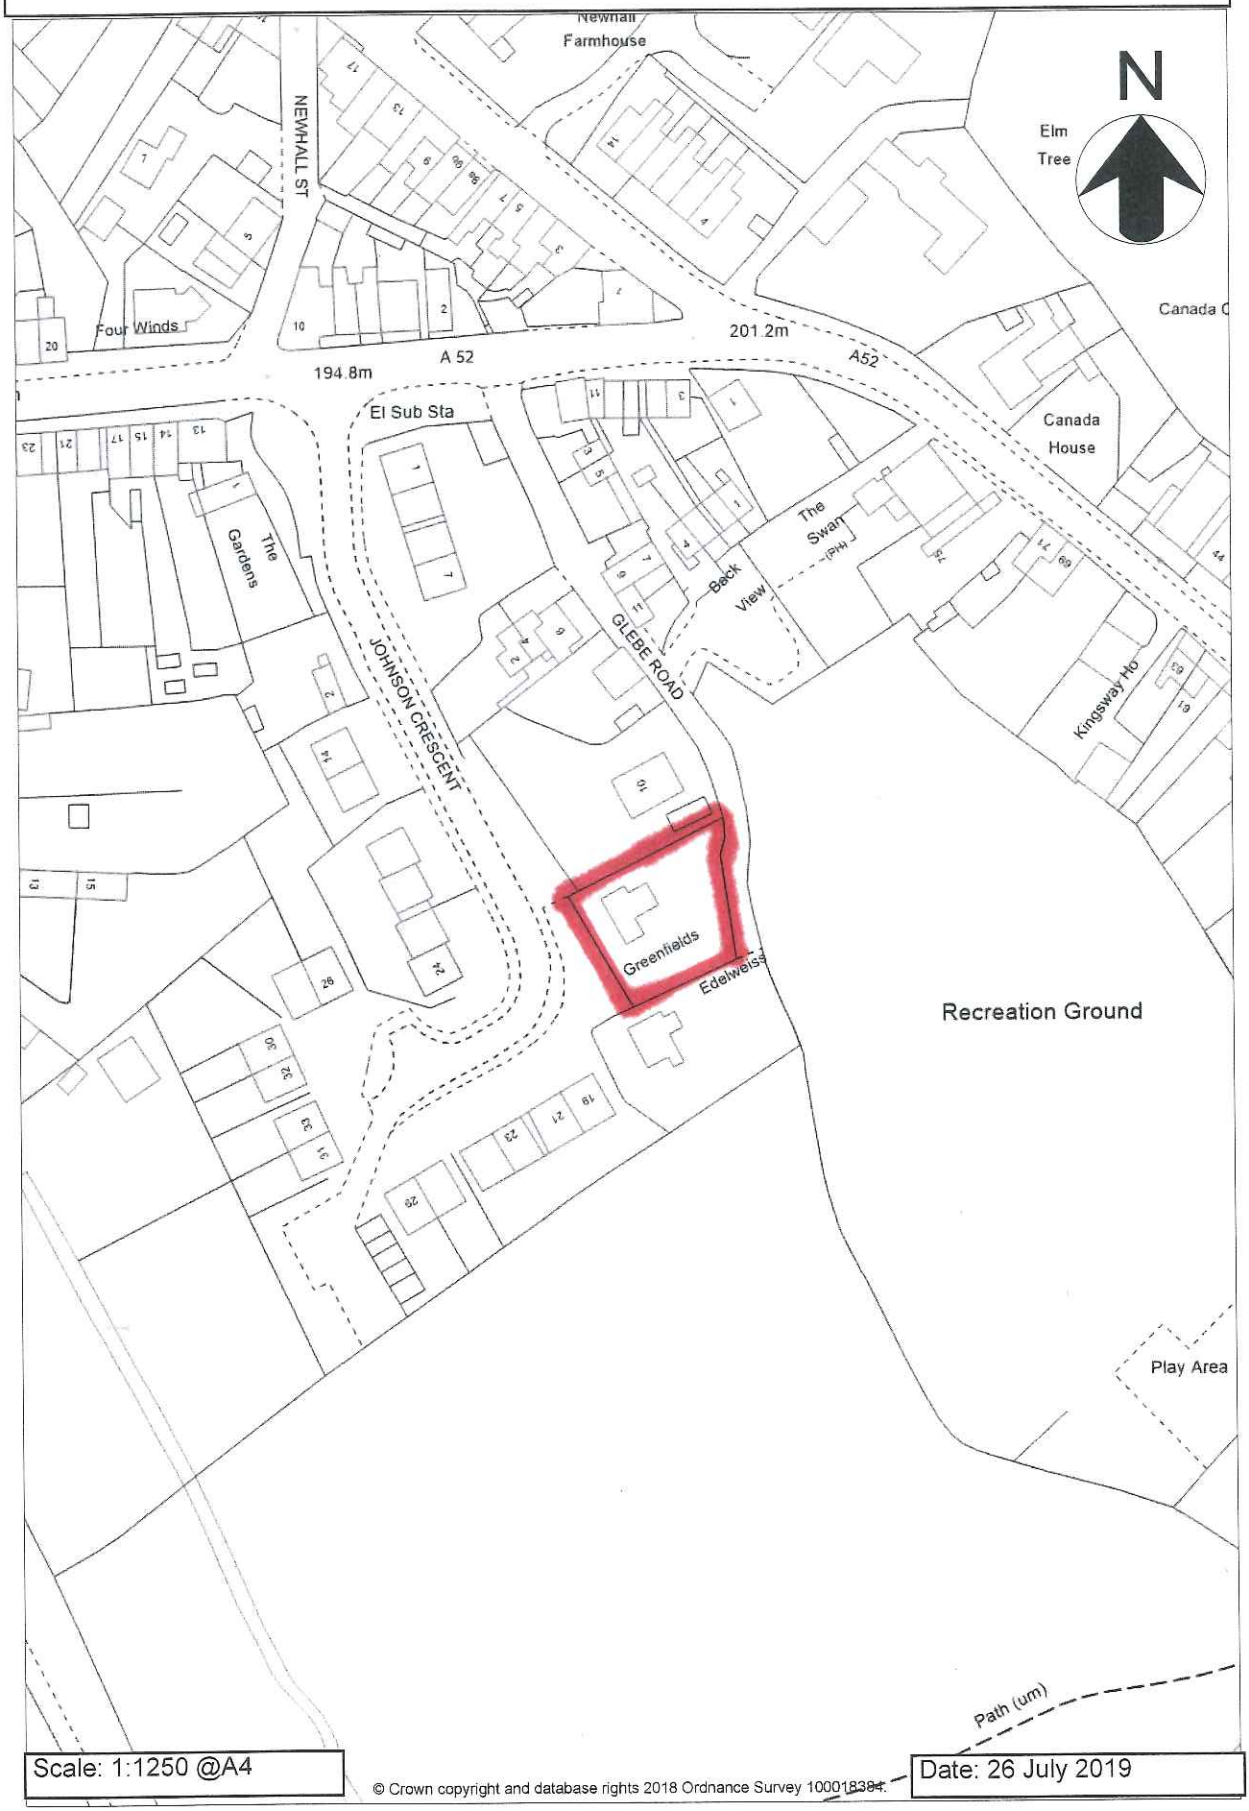

Scale: 1:1250 @A4

© Crown copyright and database rights 2018 Ordnance Survey 100018384.

Date: 26 July 2019