SMDC
6 - AUG 2019
RECEIVED

North

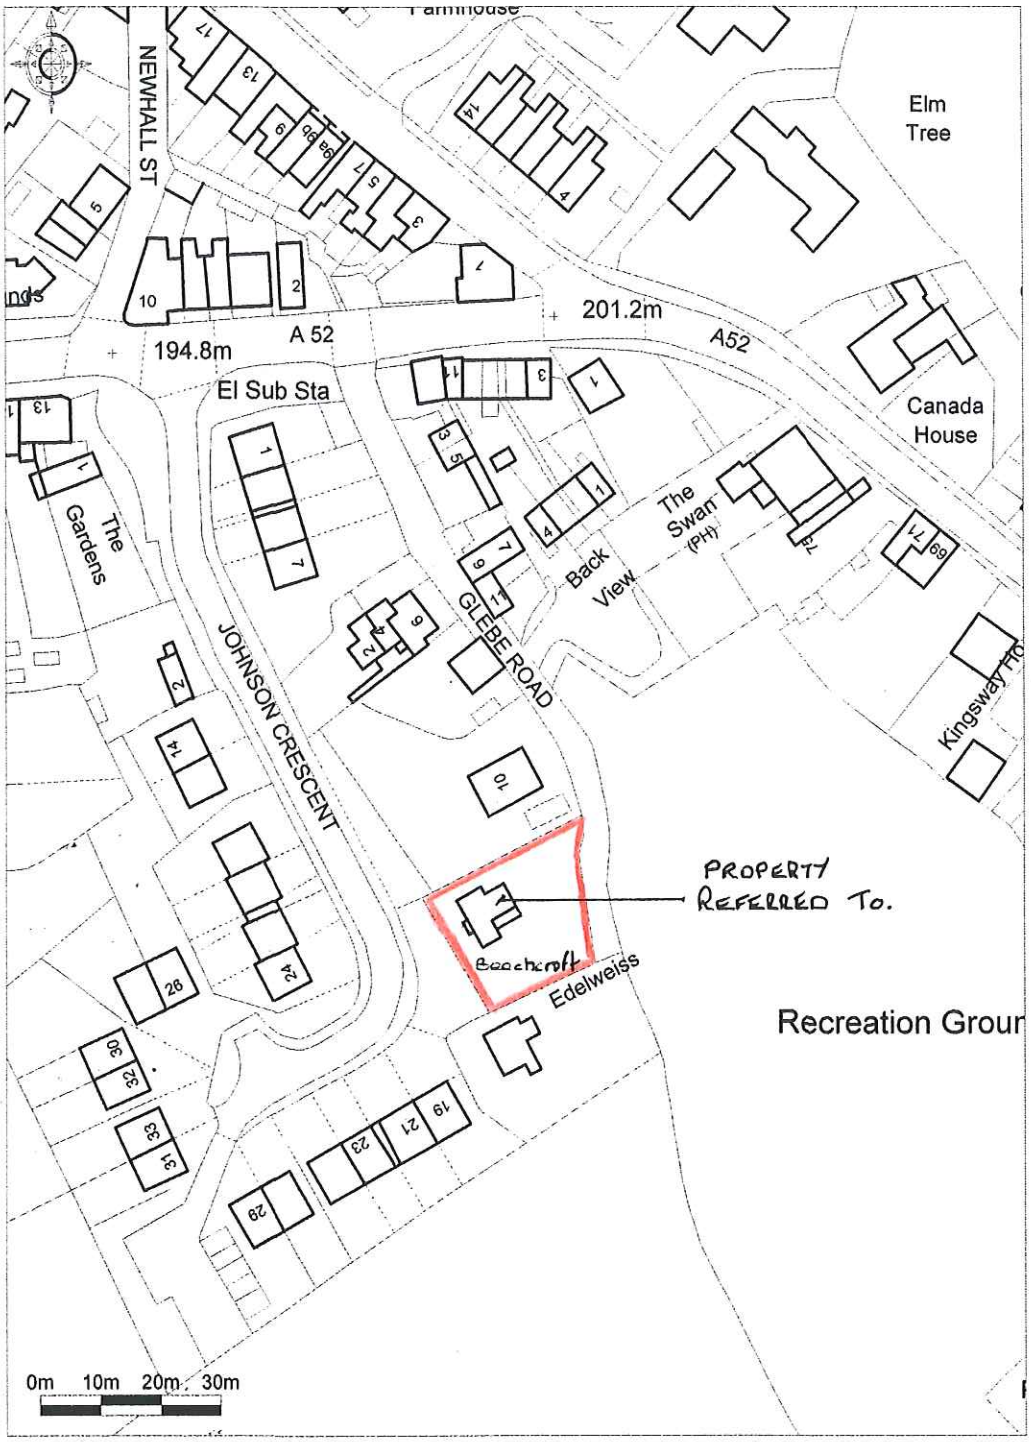

Promap
LANDMARK INFORMATION GROUP
Ordnance Survey © Crown Copyright 2019. All rights reserved.
Licence number 100022432. Plotted Scale - 1:1250

Location Plan
1:1250