EXISTING ELEVATIONS

SIDE VIEW - EAST

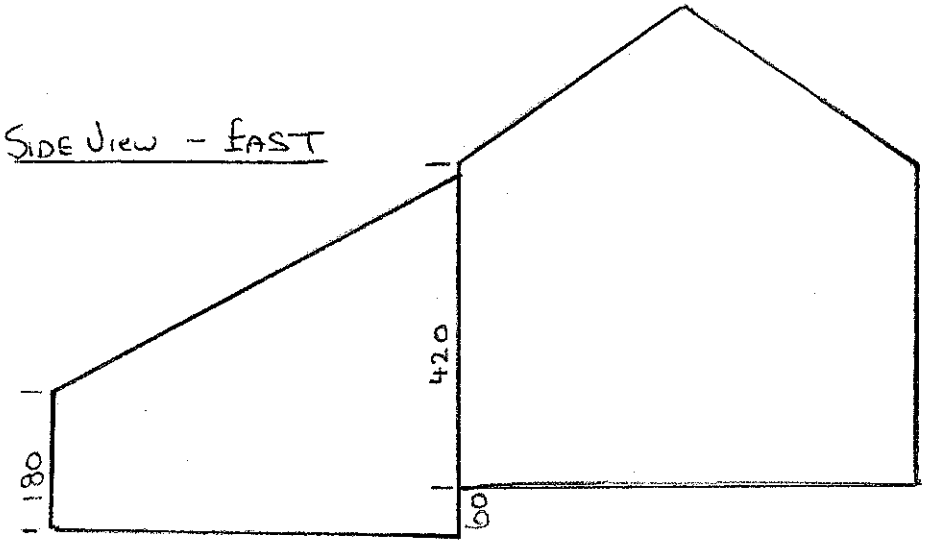

SIDE VIEW - WEST

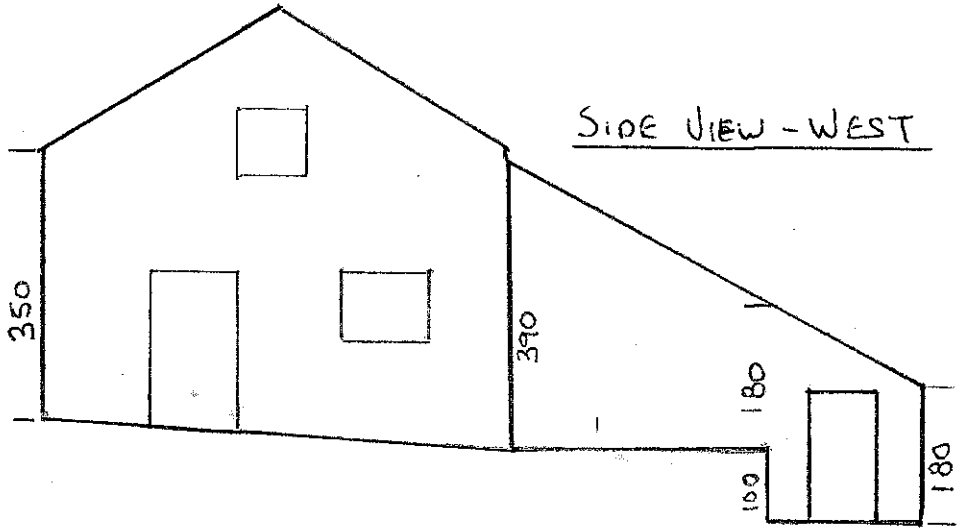

MEASUREMENTS IN CM
SCALE 1:100

EXISTING ELEVATIONS

REAR VIEW – SOUTH FACING

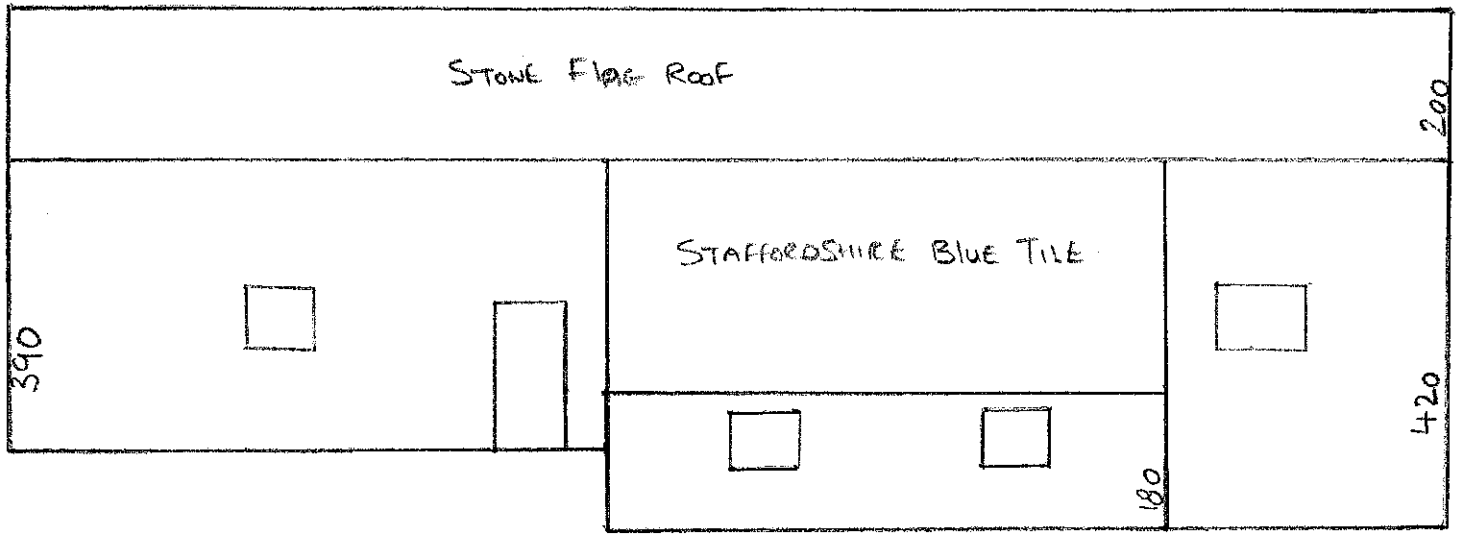

FRONT VIEW - NORTH FACING

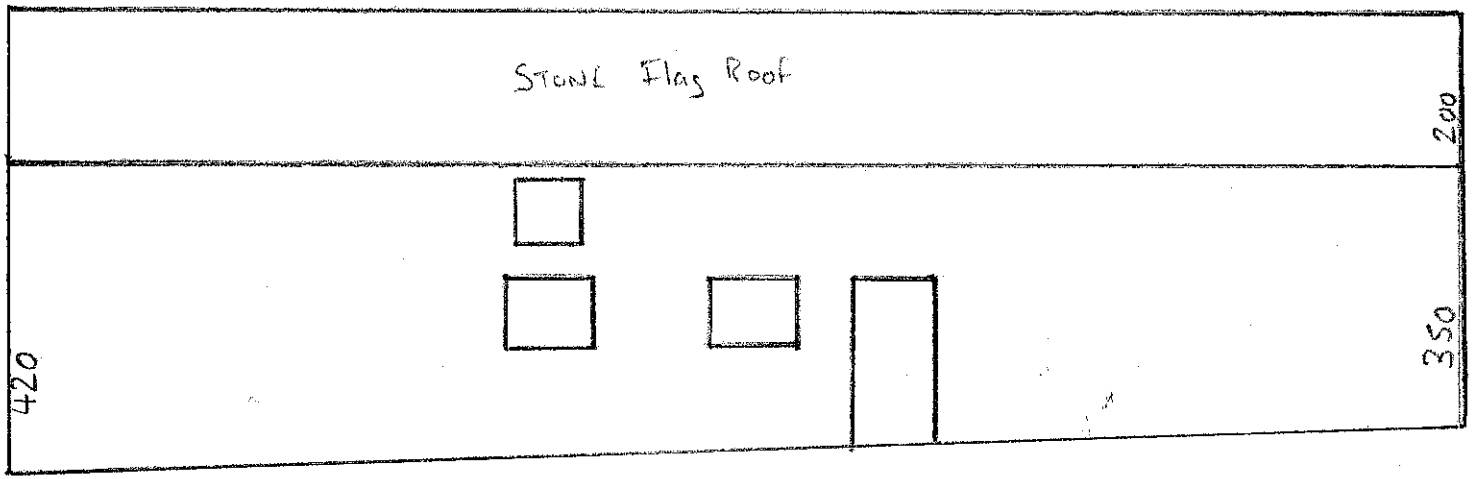

Measurements IN CM
SCALE 1:100