PROPOSED ELEVATIONS

REAR VIEW - SOUTH FACING

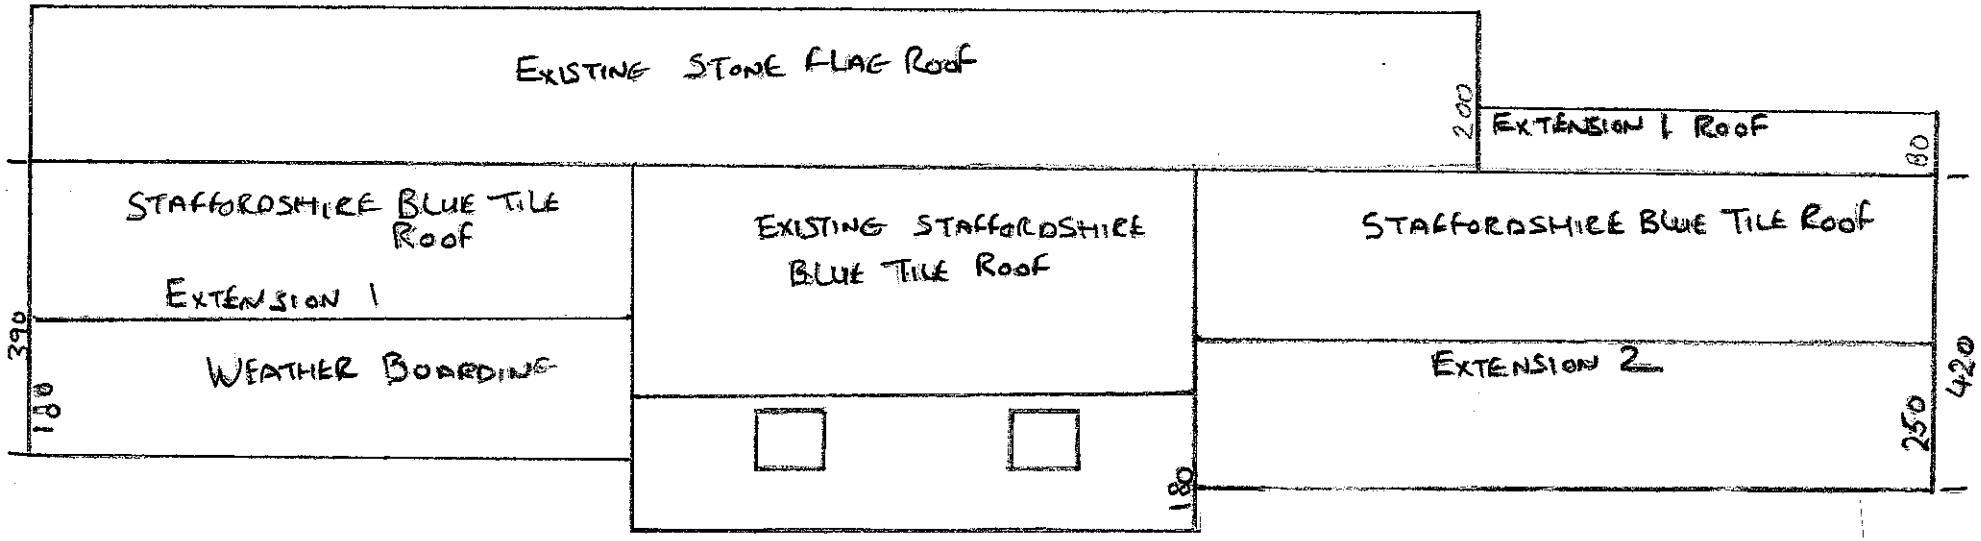

FRONT VIEW - NORTH FACING

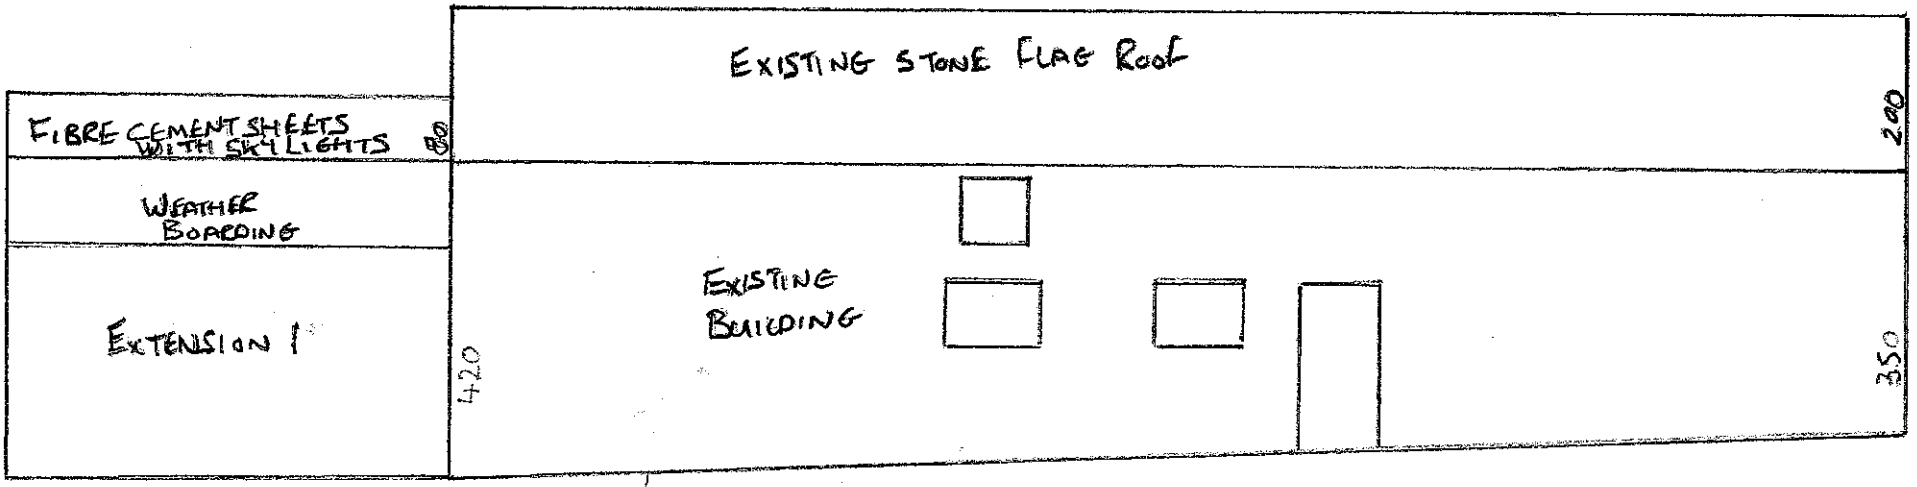

MEASUREMENT IN CM

PROPOSED ELEVATIONS

SIDE VIEW - EAST

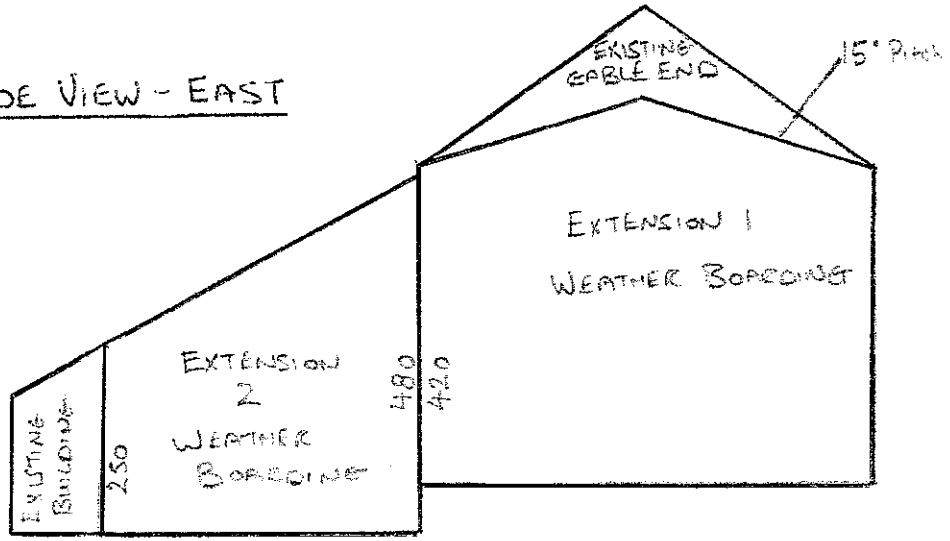

SIDE VIEW - WEST

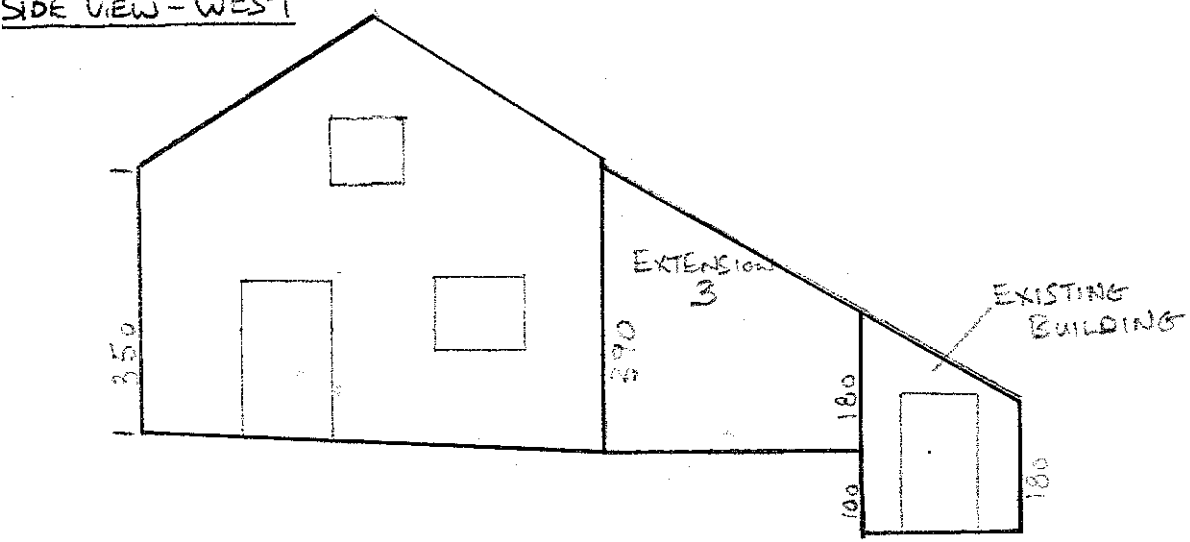

MEASUREMENTS IN CM

SCALE 1:100