PROPOSED FLOOR PLAN

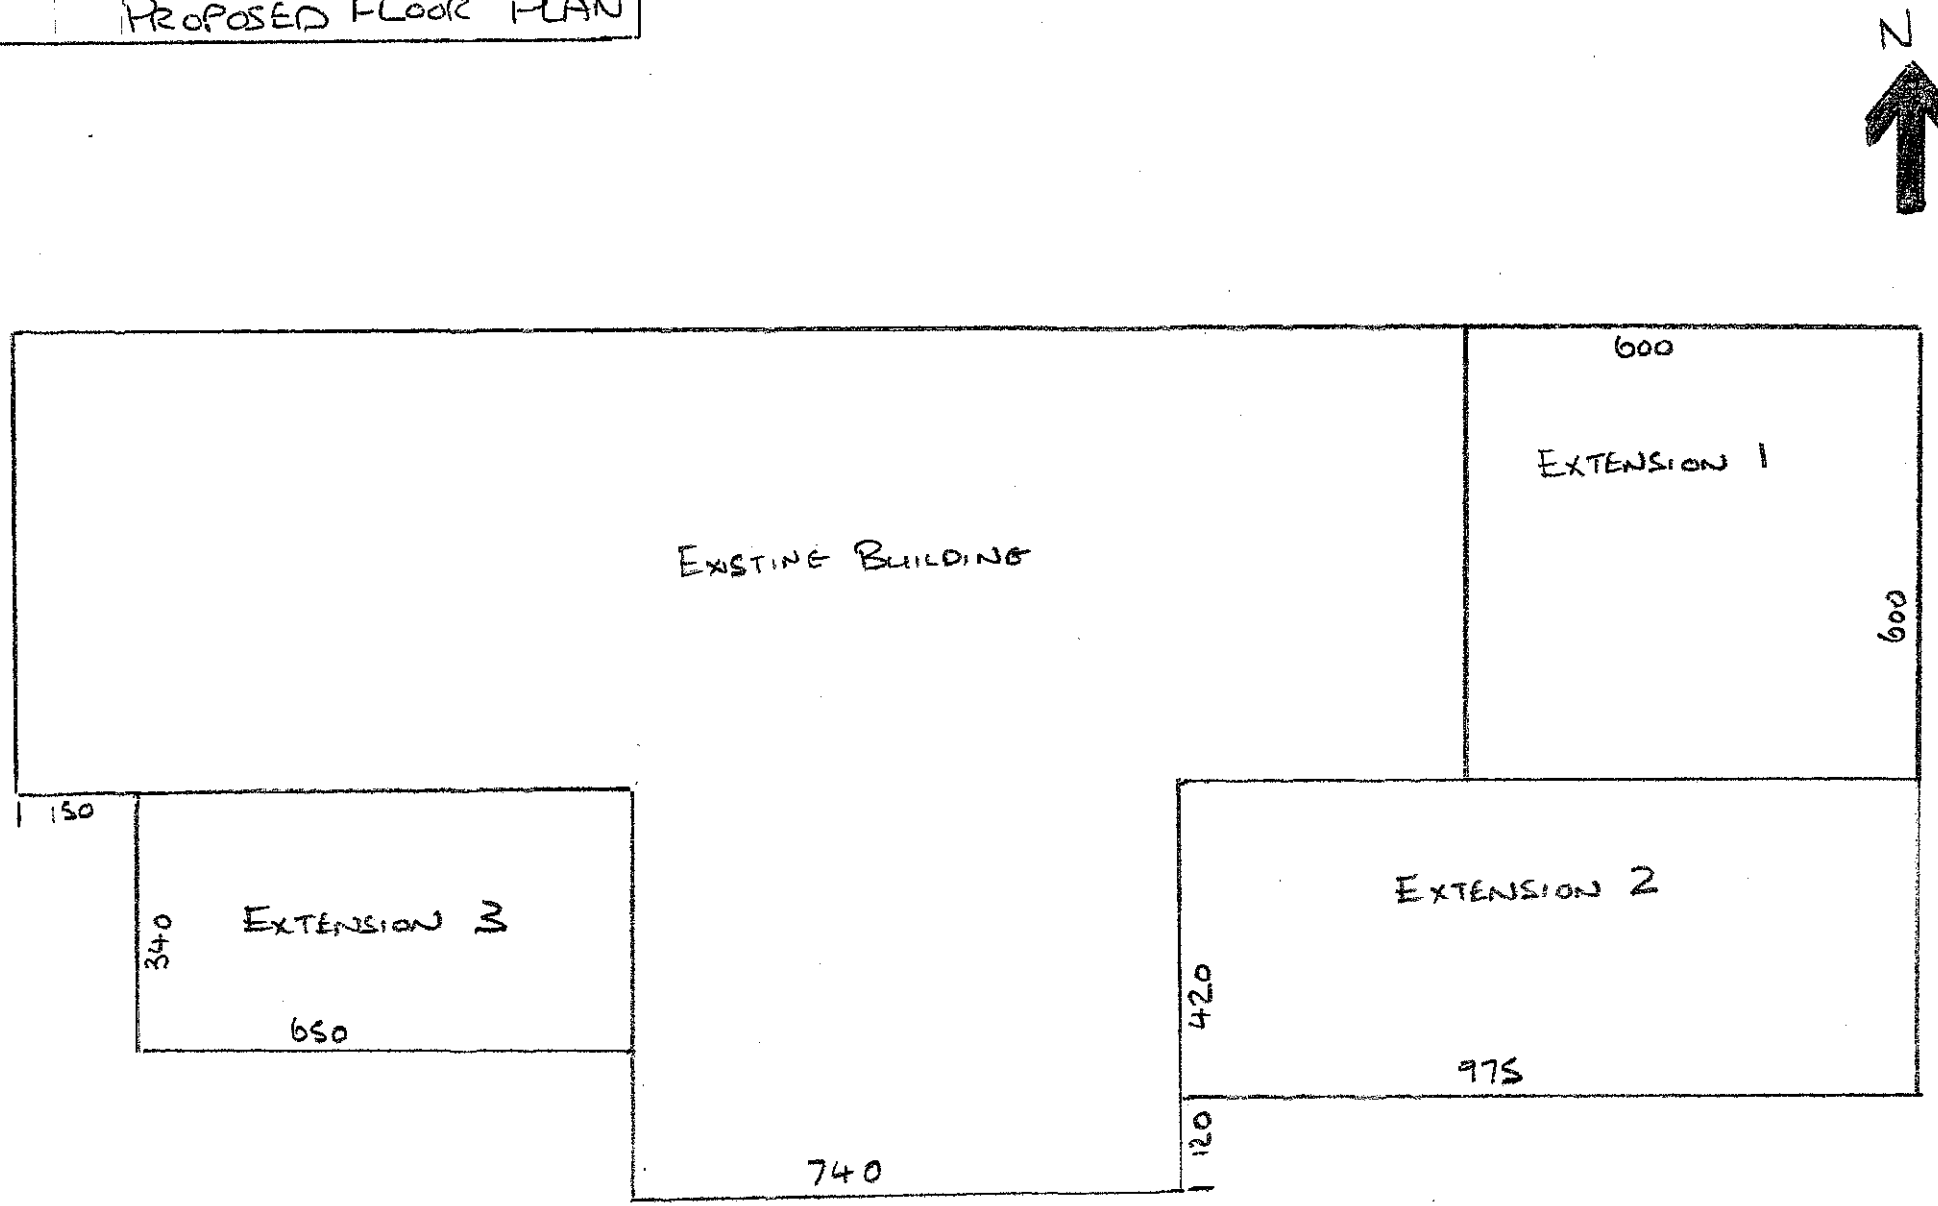

MEASURMENTS IN CM

SCALE 1:100