
Site Plan Scale 1:500
Proposed Building Edged in Red
Land owned Edged in Blue

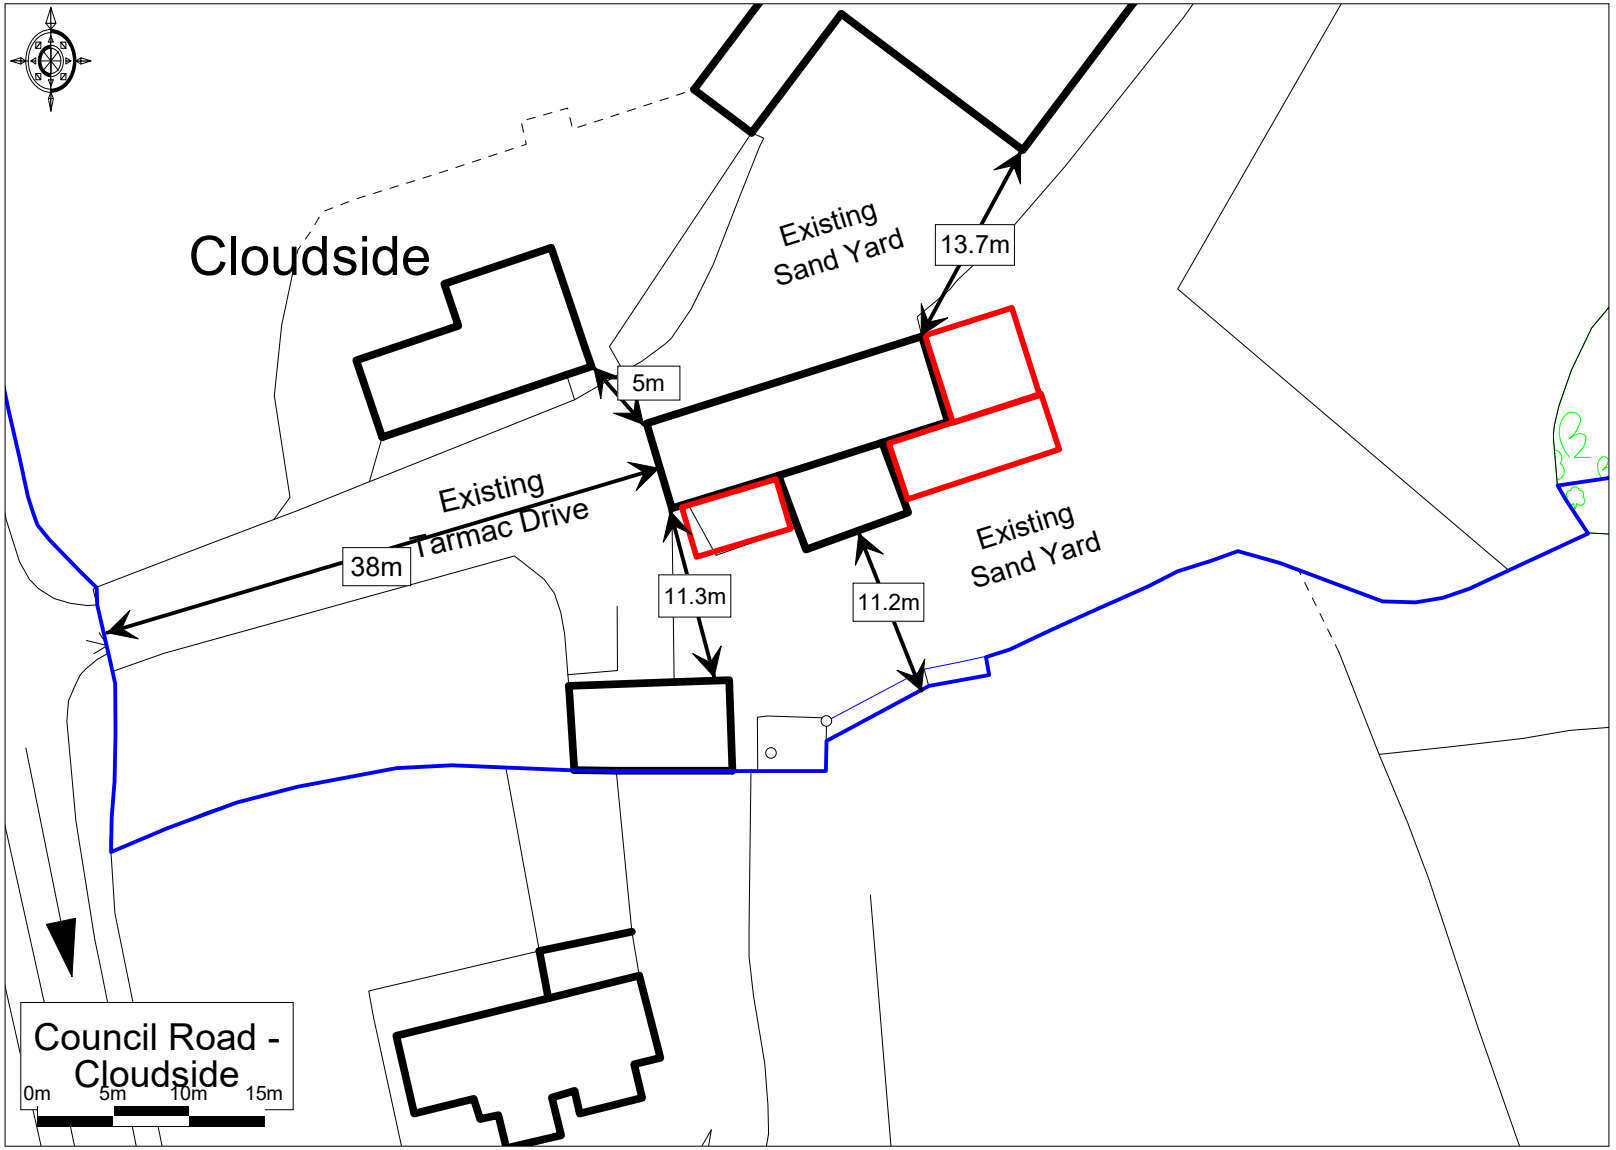

Ordnance Survey © Crown Copyright 2019. All rights reserved. Licence number 100022432. Plotted Scale - **1:500**

Promap®
LANDMARK INFORMATION GROUP®