Copyright of this drawing is vested in the Architect and it must not be copied or reproduced without consent. Figured dimensions only are to be taken from this drawing. All contractors must visit the site and be responsible for taking and checking all dimensions relative to their work. Hewitt&Carr Architects Ltd are to be advised of any variation between drawings and site conditions.
THIS DRAWING IS FOR PLANNING PURPOSES ONLY AND CLIENTS/CONTRACTORS ARE ADVISED TO CLARIFY DIMENSIONS WITH THE ARCHITECT PRIOR TO SETTING OUT.

Rev.	Drawn	Comments	Date



FRONT ELEVATION 1:50

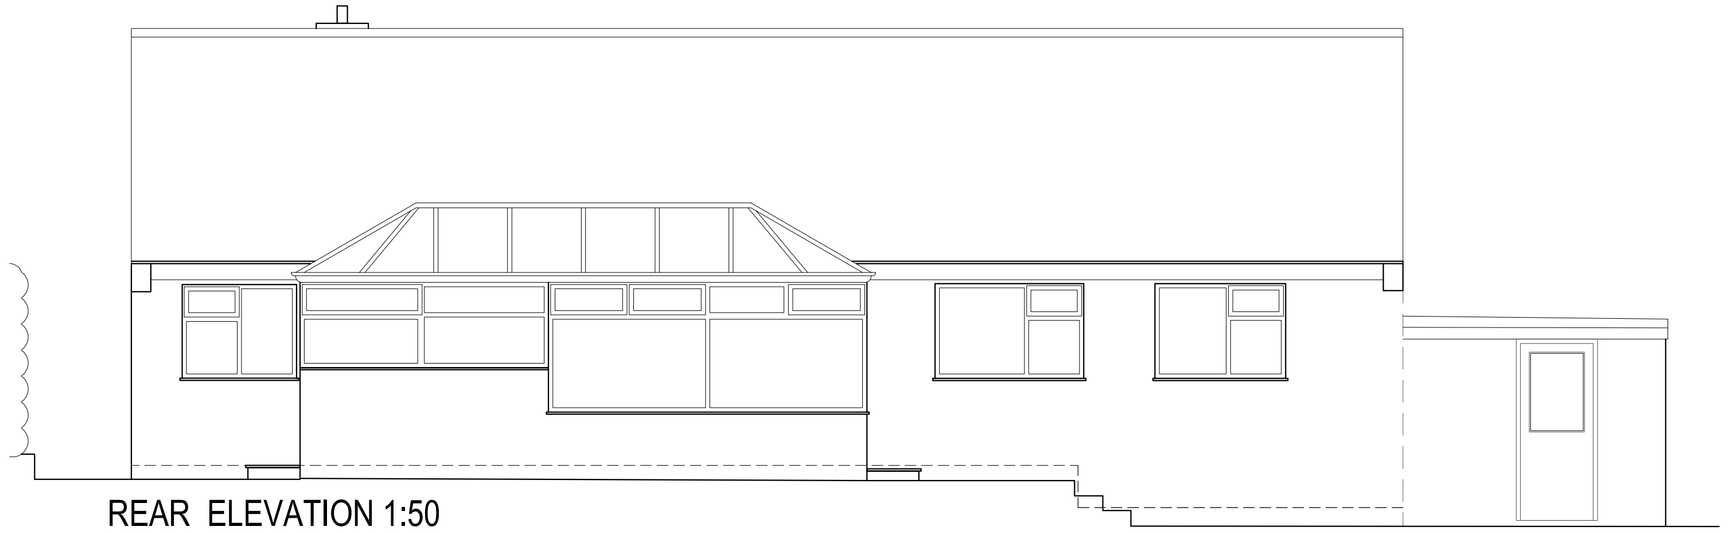

REAR ELEVATION 1:50

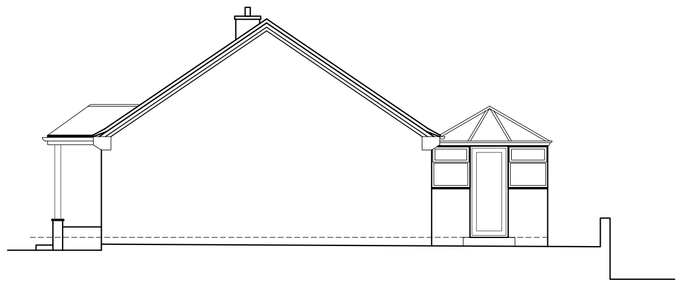

SIDE ELEVATION 1:100

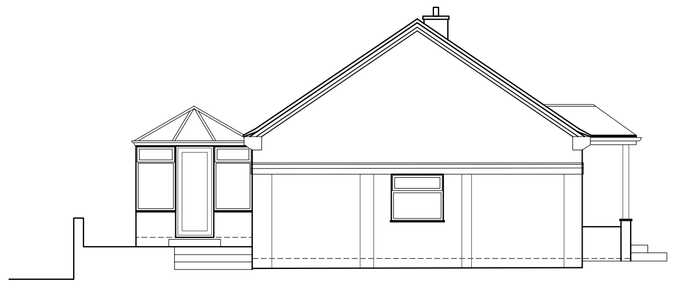

SIDE ELEVATION 1:100

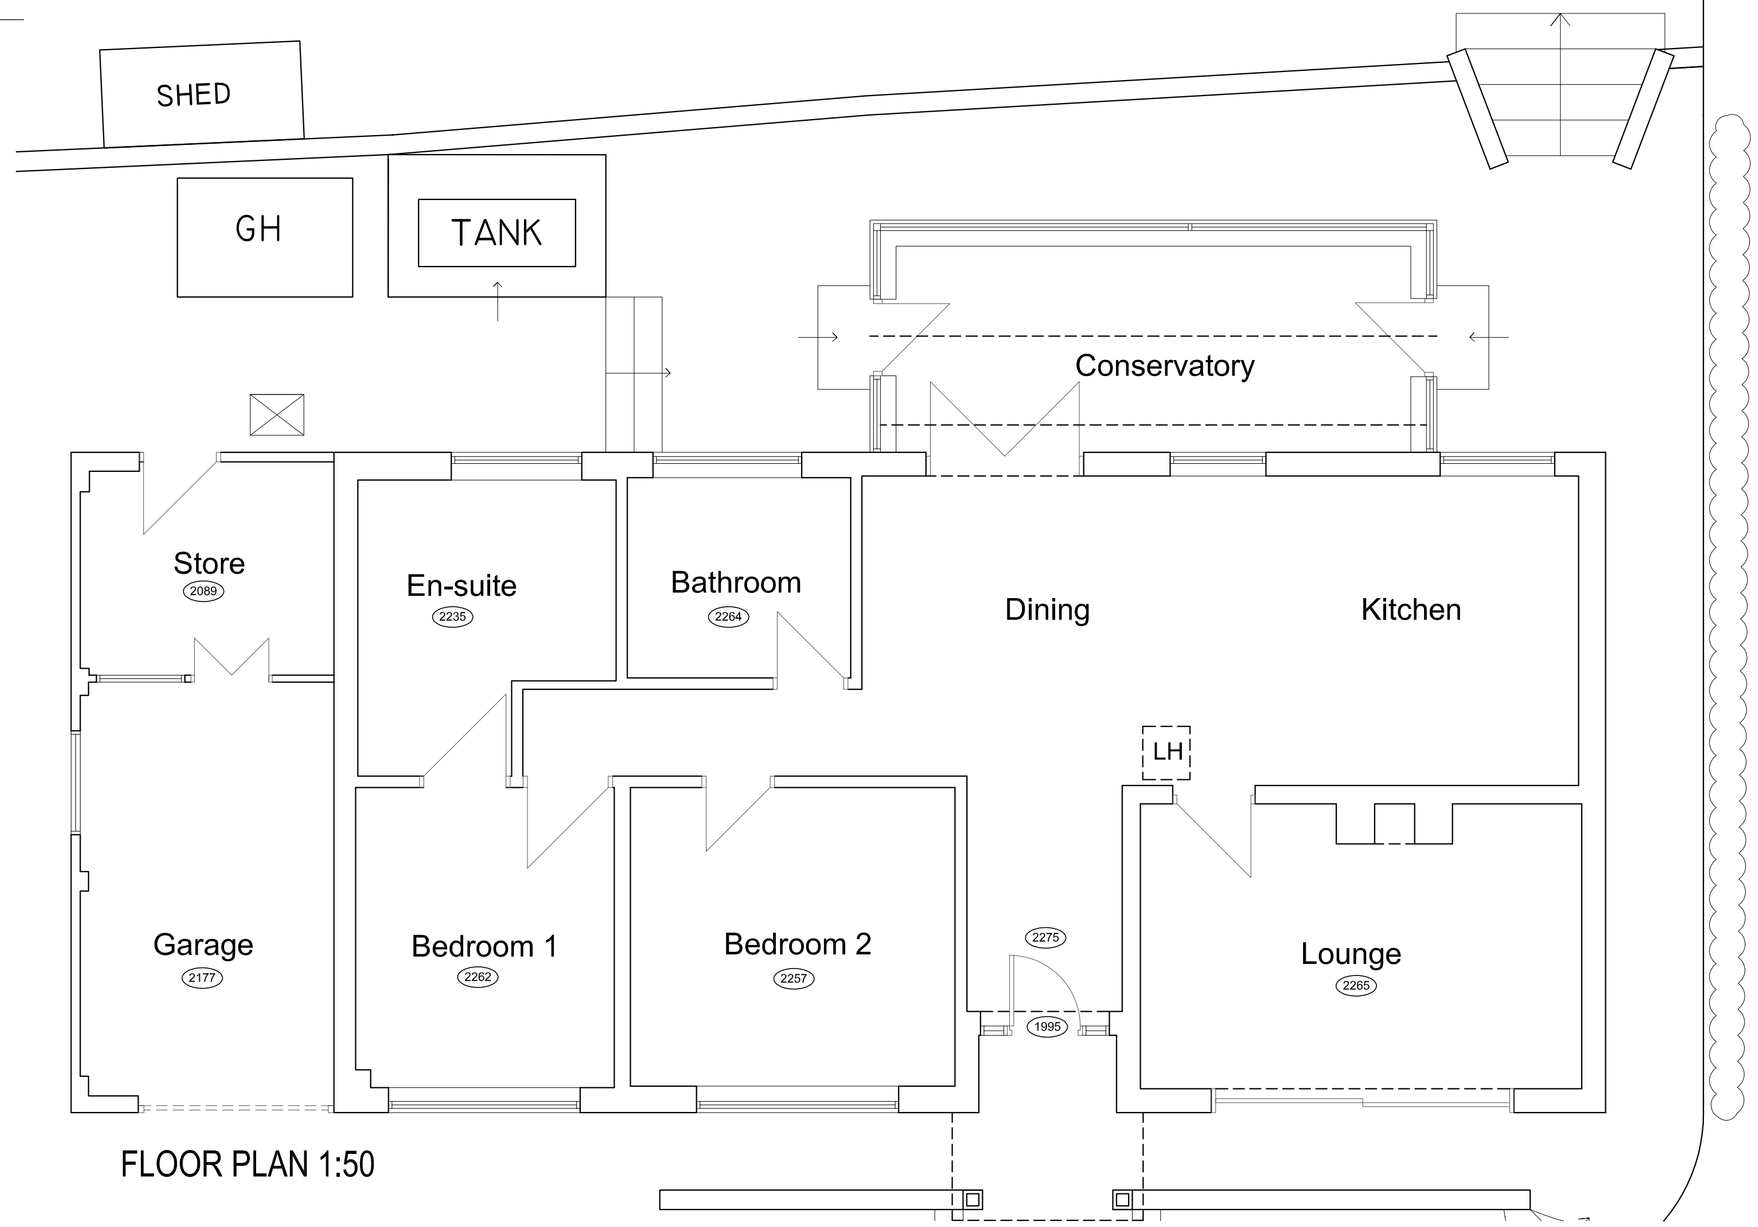

FLOOR PLAN 1:50

Ordnance Survey © Crown copyright 2019 All rights reserved. Licence number 100051789

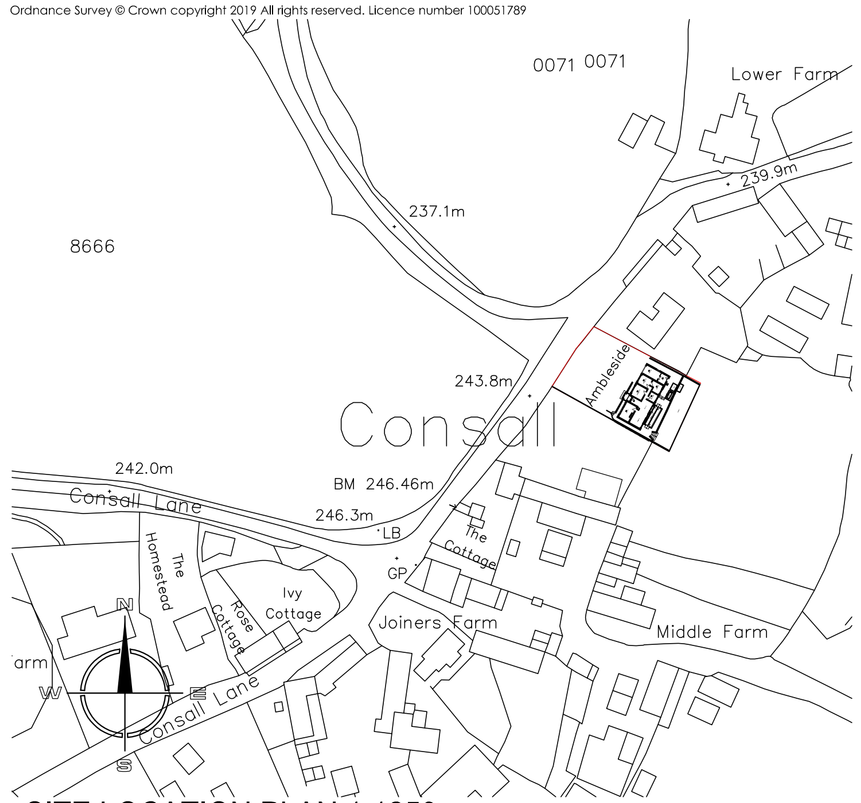

SITE LOCATION PLAN 1:1250

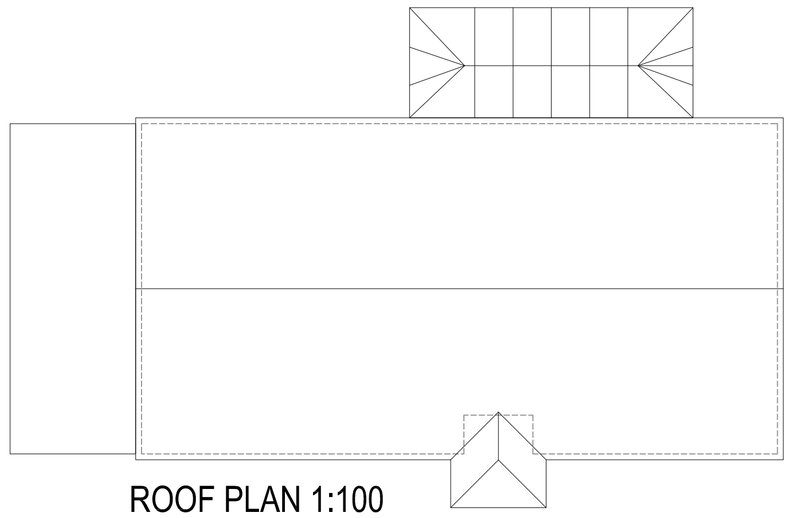

ROOF PLAN 1:100

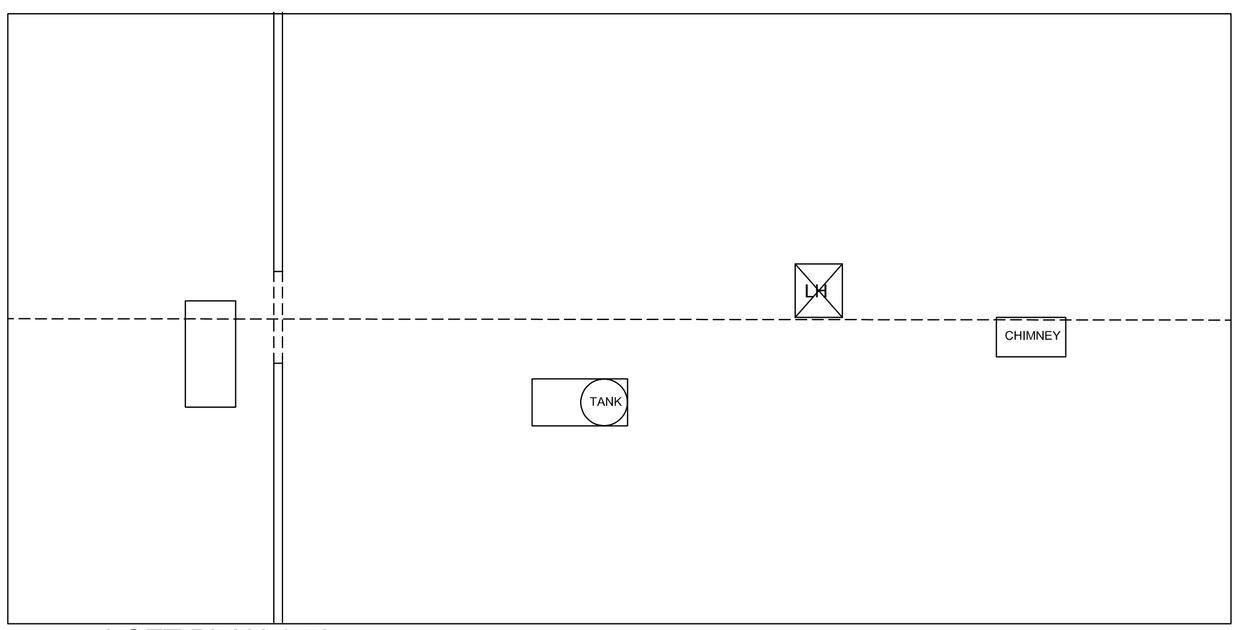

LOFT PLAN 1:50

Hewitt&Carr Architects
A: DaisyBank House I 17-19 Leek Road I Cheadle I ST10 1JE
T: 01538 756888
E: enquiries@hcarchitects.co.uk
W: www.hcarchitects.co.uk

Client
Mr and Mrs G Messenger

Project
Proposed single storey side and rear extension

Title
Plans and elevations as existing

SURVEY

Status
SURVEY

Date JULY 2019 Drawn HMM

Scale @A1 AS NOTED Checked

Project No 00907 Drawing No. AL(0)01 Rev

File Ref: H:\REF