Copyright of this drawing is vested in the DESIGNER and it must not be copied or reproduced without consent. Figured dimensions only are to be taken from this drawing. All contractors must visit the site and be responsible for taking and checking all dimensions relative to their work.

Rev.	Drawn	Comments	Date
A	ME	Existing store shown in detail & street name added	July 19



Existing side elevation
Scale 1:100

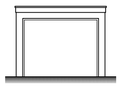

Existing front elevation
Scale 1:100



Existing side elevation
Scale 1:100



Existing rear elevation
Scale 1:100



Existing ground floor plan
Scale 1:50



Proposed side elevation
Scale 1:100

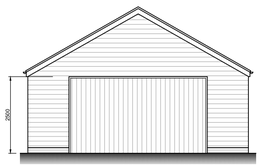

Proposed front elevation
Scale 1:100

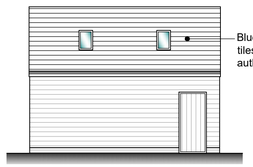

Proposed side elevation
Scale 1:100

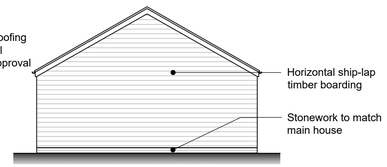

Proposed rear elevation
Scale 1:100

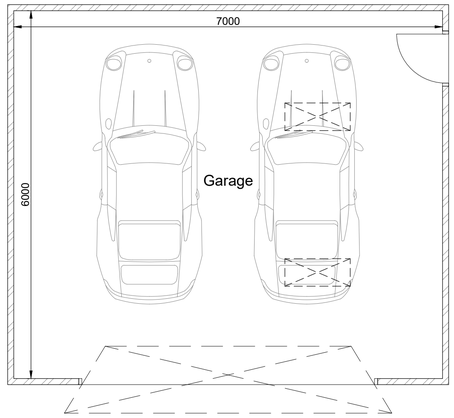

Proposed ground floor plan
Scale 1:50

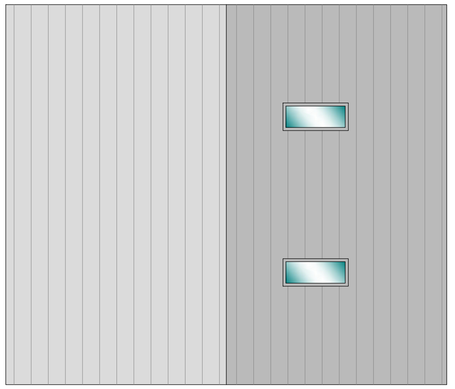

Proposed roof plan
Scale 1:50

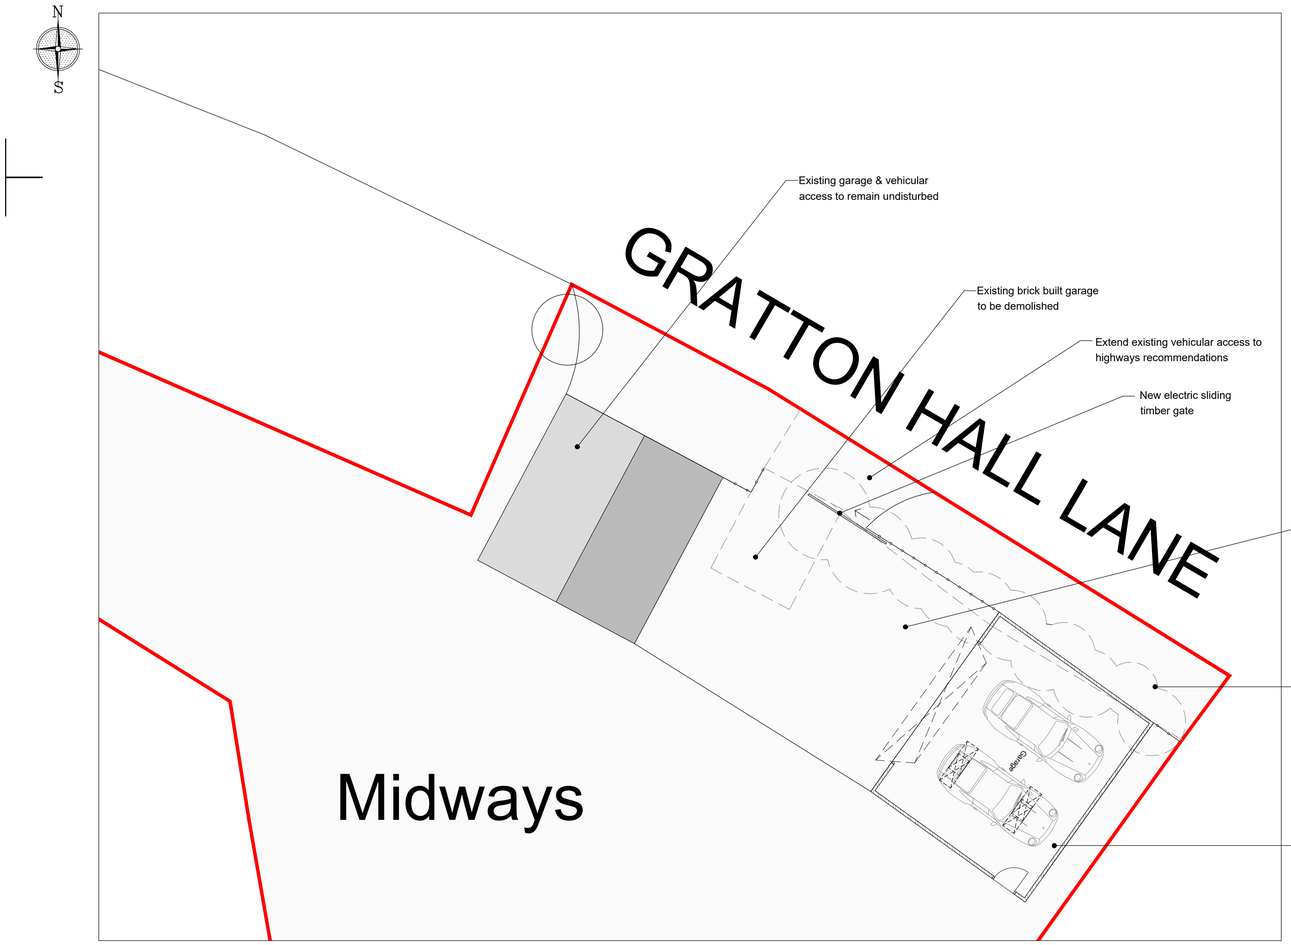

Proposed site plan
Scale 1:100

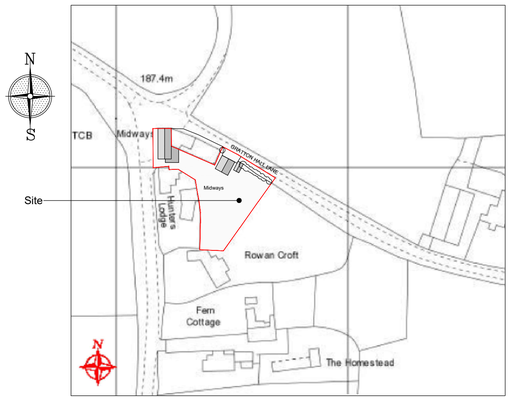

Site location plan
Scale 1:1250

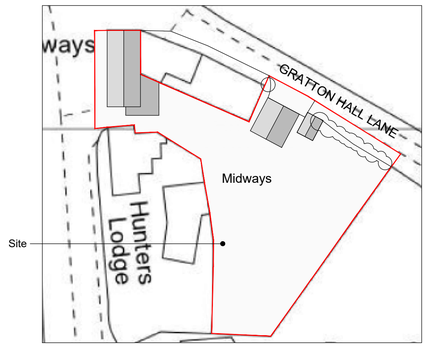

Existing site plan
Scale 1:500

Reproduced from the Ordnance Survey map with the permission of Ordnance Survey on behalf of The Controller of Her Majesty's Stationery Office
Licence No. AL 100001834

Client
MR & MRS MUFF

Project
PROPOSED DETACHED GARAGE & NEW VEHICULAR ACCESS AT MIDWAYS, CHAPEL LANE, GRATTON, ENDON, ST9 9AN

Title
EXISTING - PROPOSED PLANS

Status
PERMITTED DEVELOPMENT

Date JUNE 2019 Drawn ME

Scale @A1 AS SHOWN Checked

Project No 100-01A Drawing No. Rev