

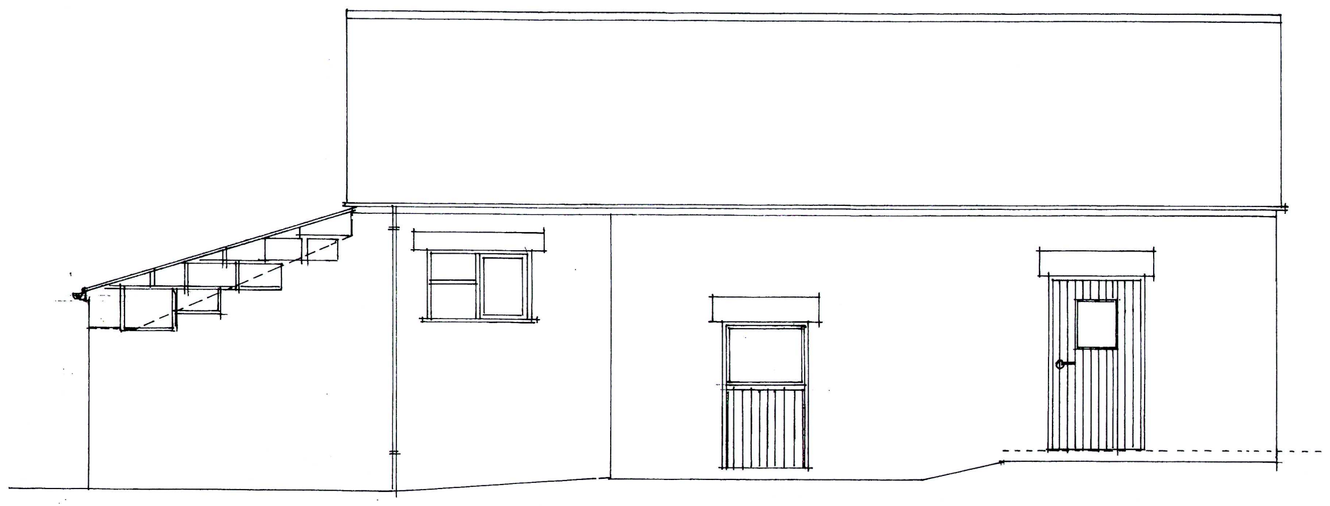


EAST ELEVATION.


E

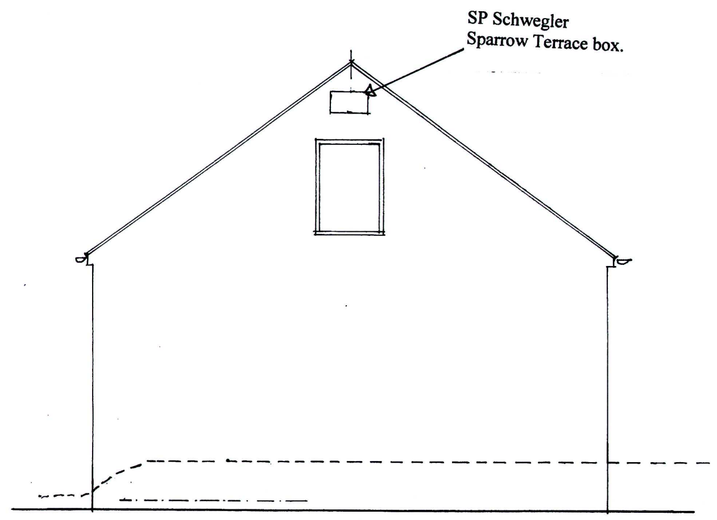


NORTH ELEVATION.

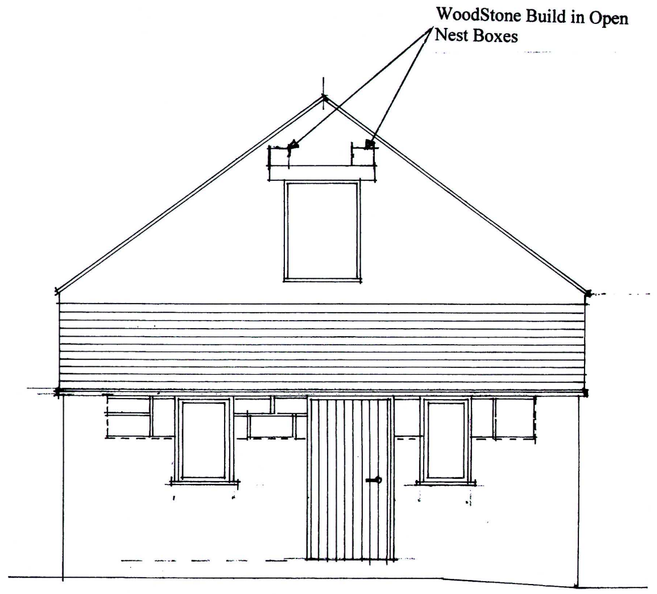


SOUTH ELEVATION.

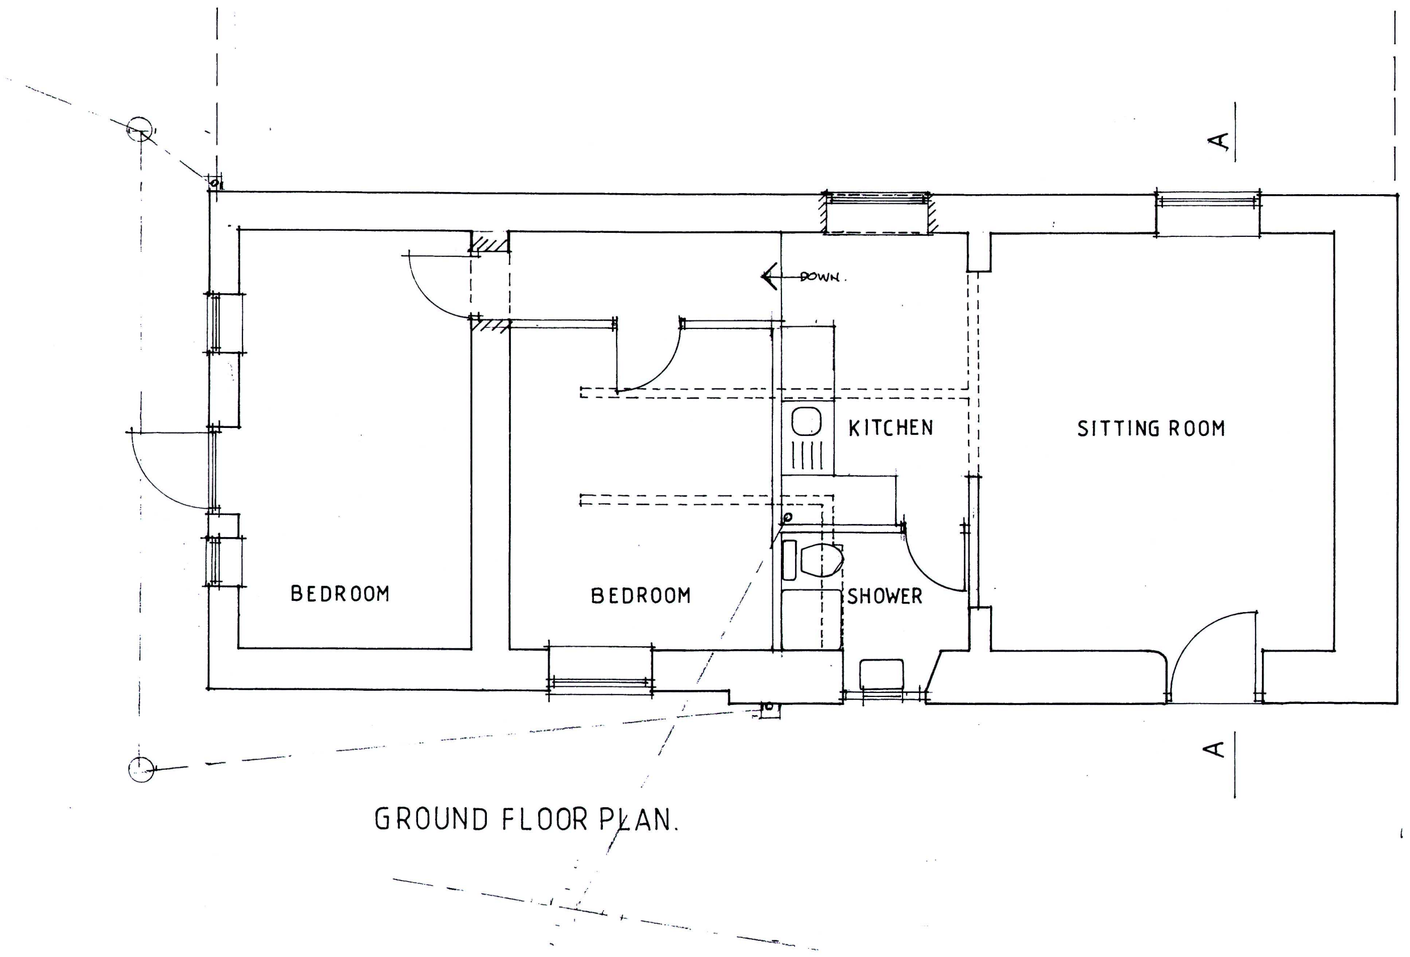


GROUND FLOOR PLAN.

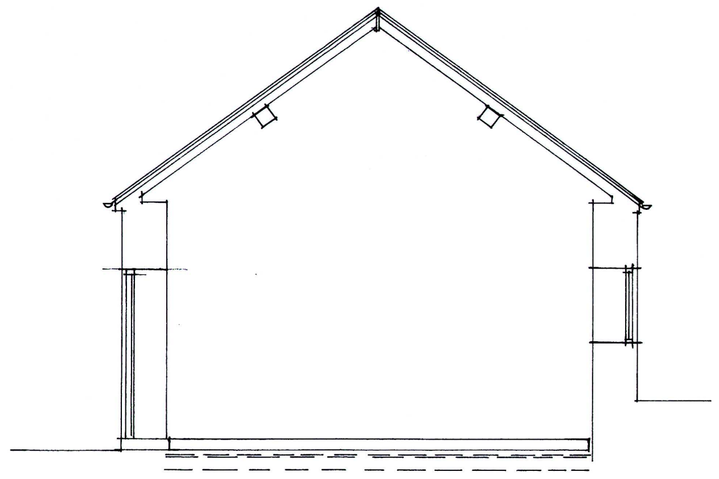

SECTION A.A.

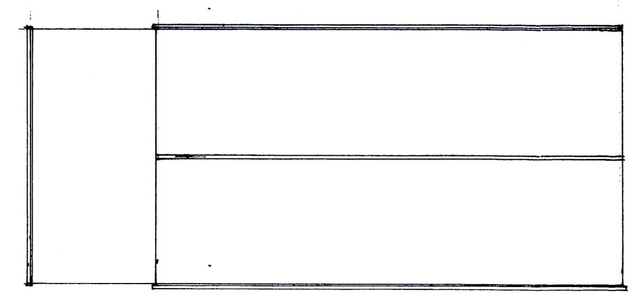

ROOF PLAN. 1:100.

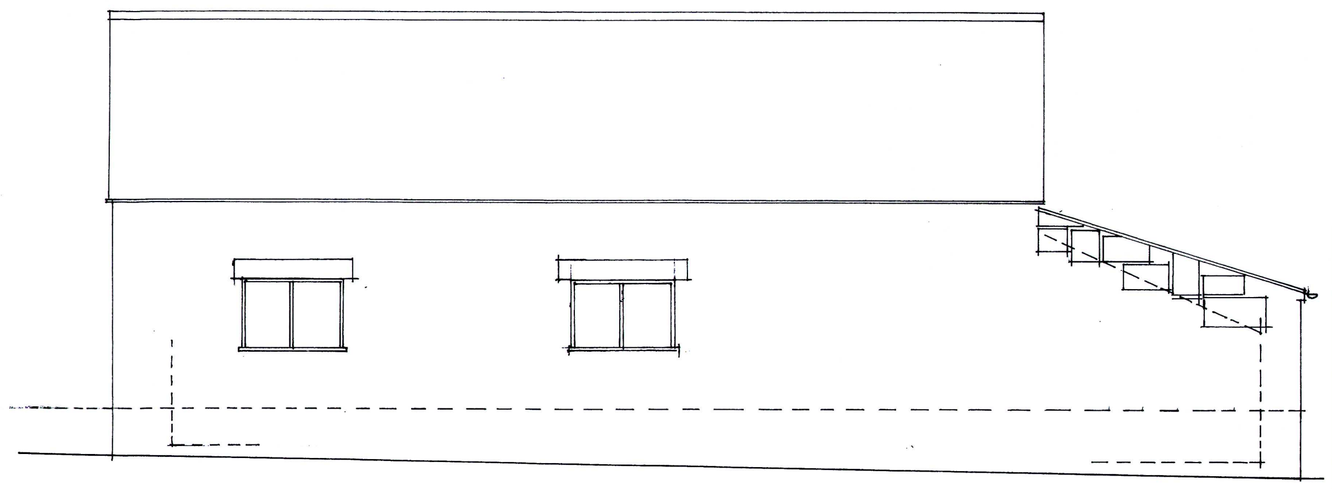

WEST ELEVATION.

Amendments:
A 05-08019 Bird boxes shown on elevations.

MR. & MRS. P. WARRILOW

DATE **April 19**

PROPOSED BARN CONVERSION
AT
BRANDON HOUSE FARM,
FOXT,
STOKE-ON-TRENT,
STAFFS. ST10 2hn

SCALES:	
PLAN	1:50
SECTION	1:50
ELEVATIONS	1:50
ROOF PLAN	1:200

DRAWN BY:
MALCOLM SALES
QUANTITY SURVEYORS, DESIGNERS & BUILDING COST CONSULTANTS
CHURCHILL SUITE,
LULWORTH HOUSE,
51, HIGH STREET,
CHEADLE, STOKE-ON-TRENT,
STAFFS. ST10 1AR
TEL: 01538 757233
MOB: 07889 225437
E-MAIL Malcolm.Sales@salesqs.co.uk

AS PROPOSED

FOR PLANNING APPLICATION

DRAWING NR. 1903/07/02/A