
Rev.	Drawn	Comments	Date

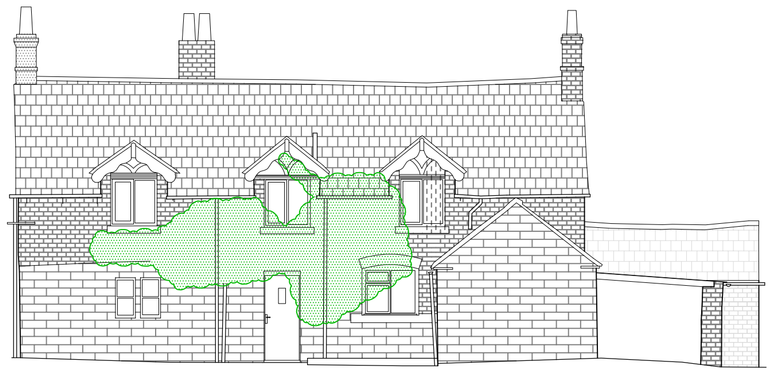

FRONT ELEVATION SCALE 1:100




SIDE ELEVATION SCALE 1:100




REAR ELEVATION SCALE 1:100



SIDE ELEVATION SCALE 1:100

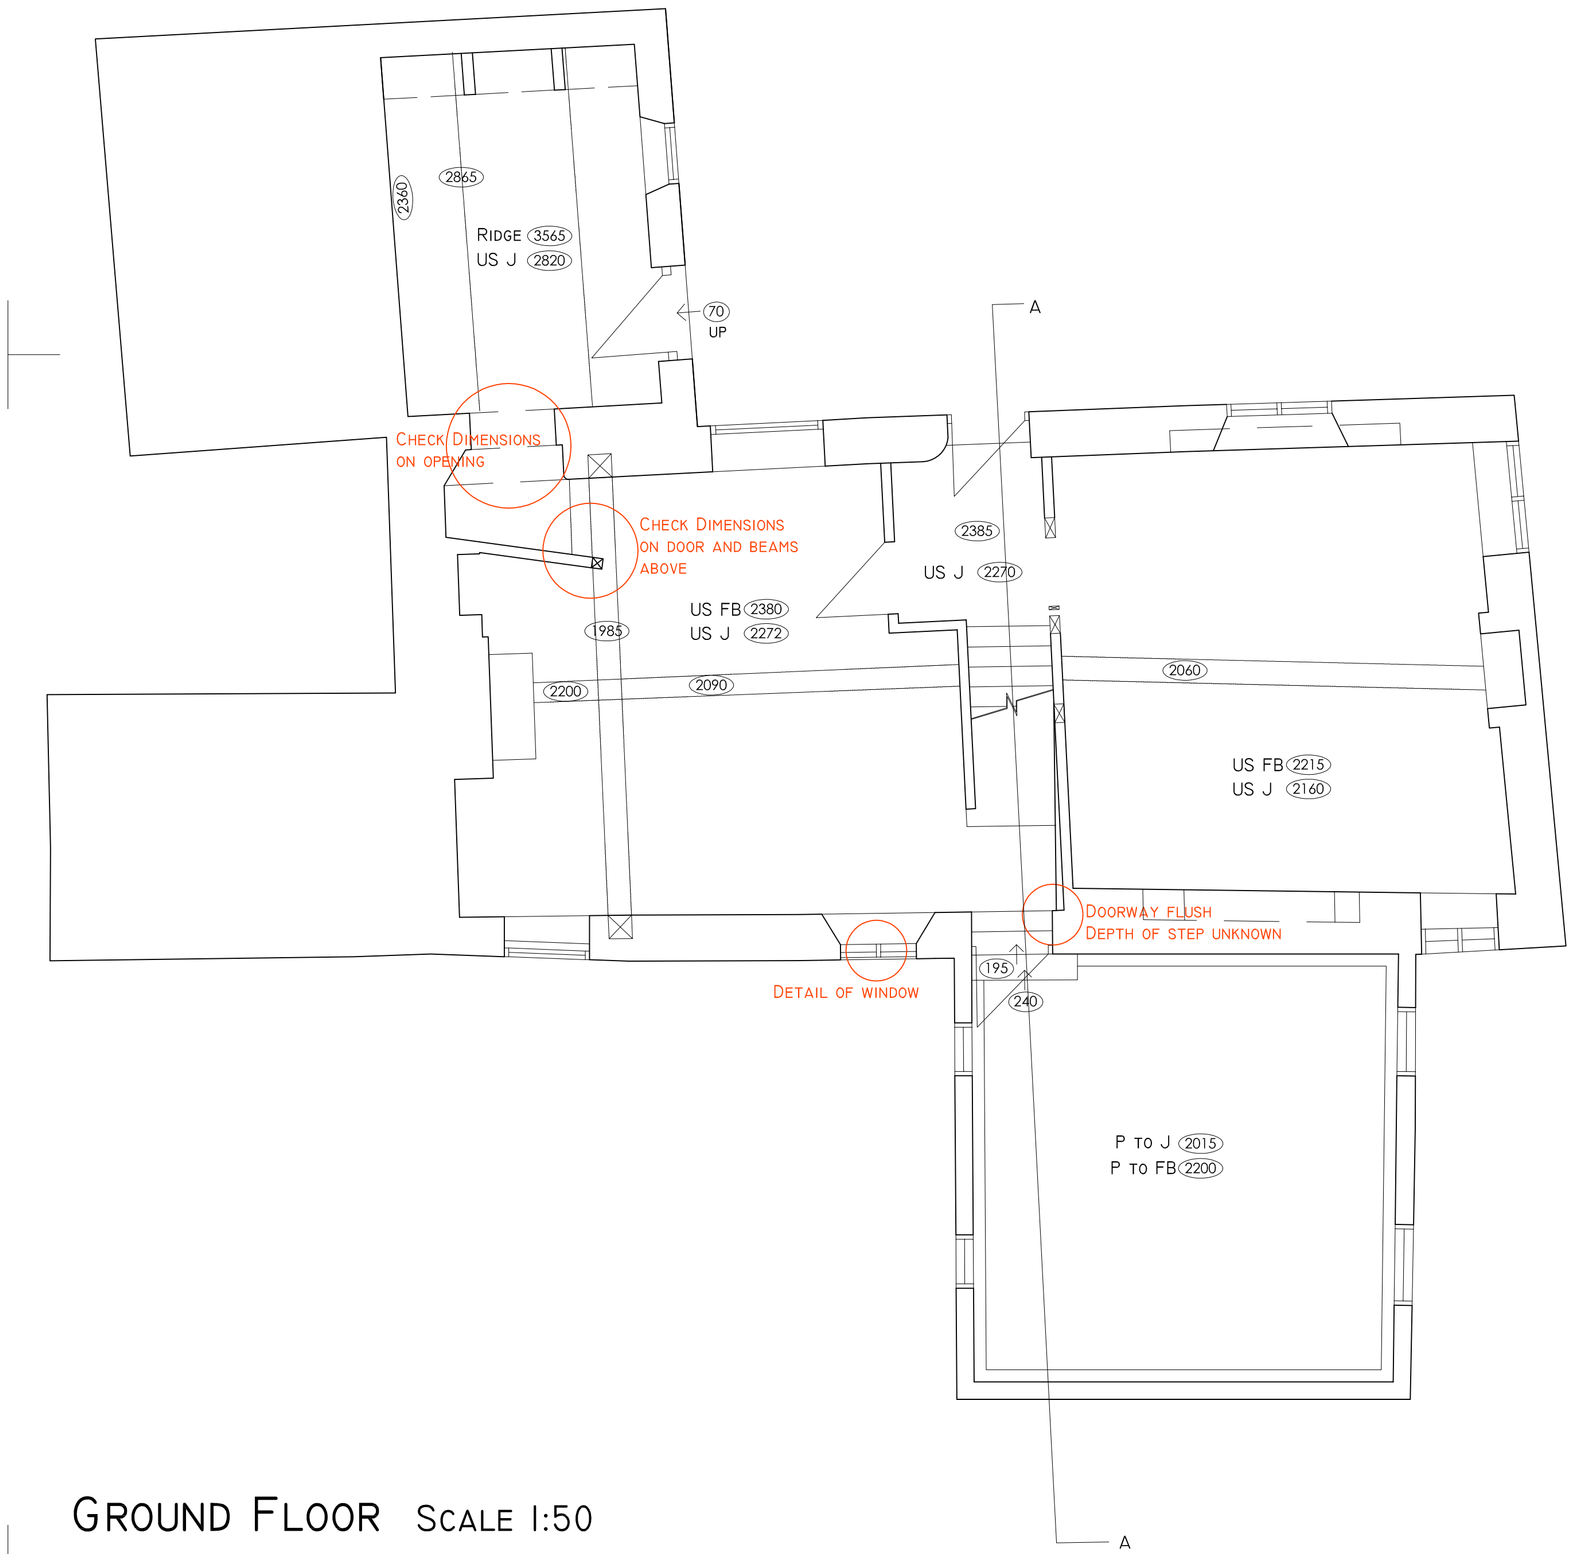

GROUND FLOOR SCALE 1:50

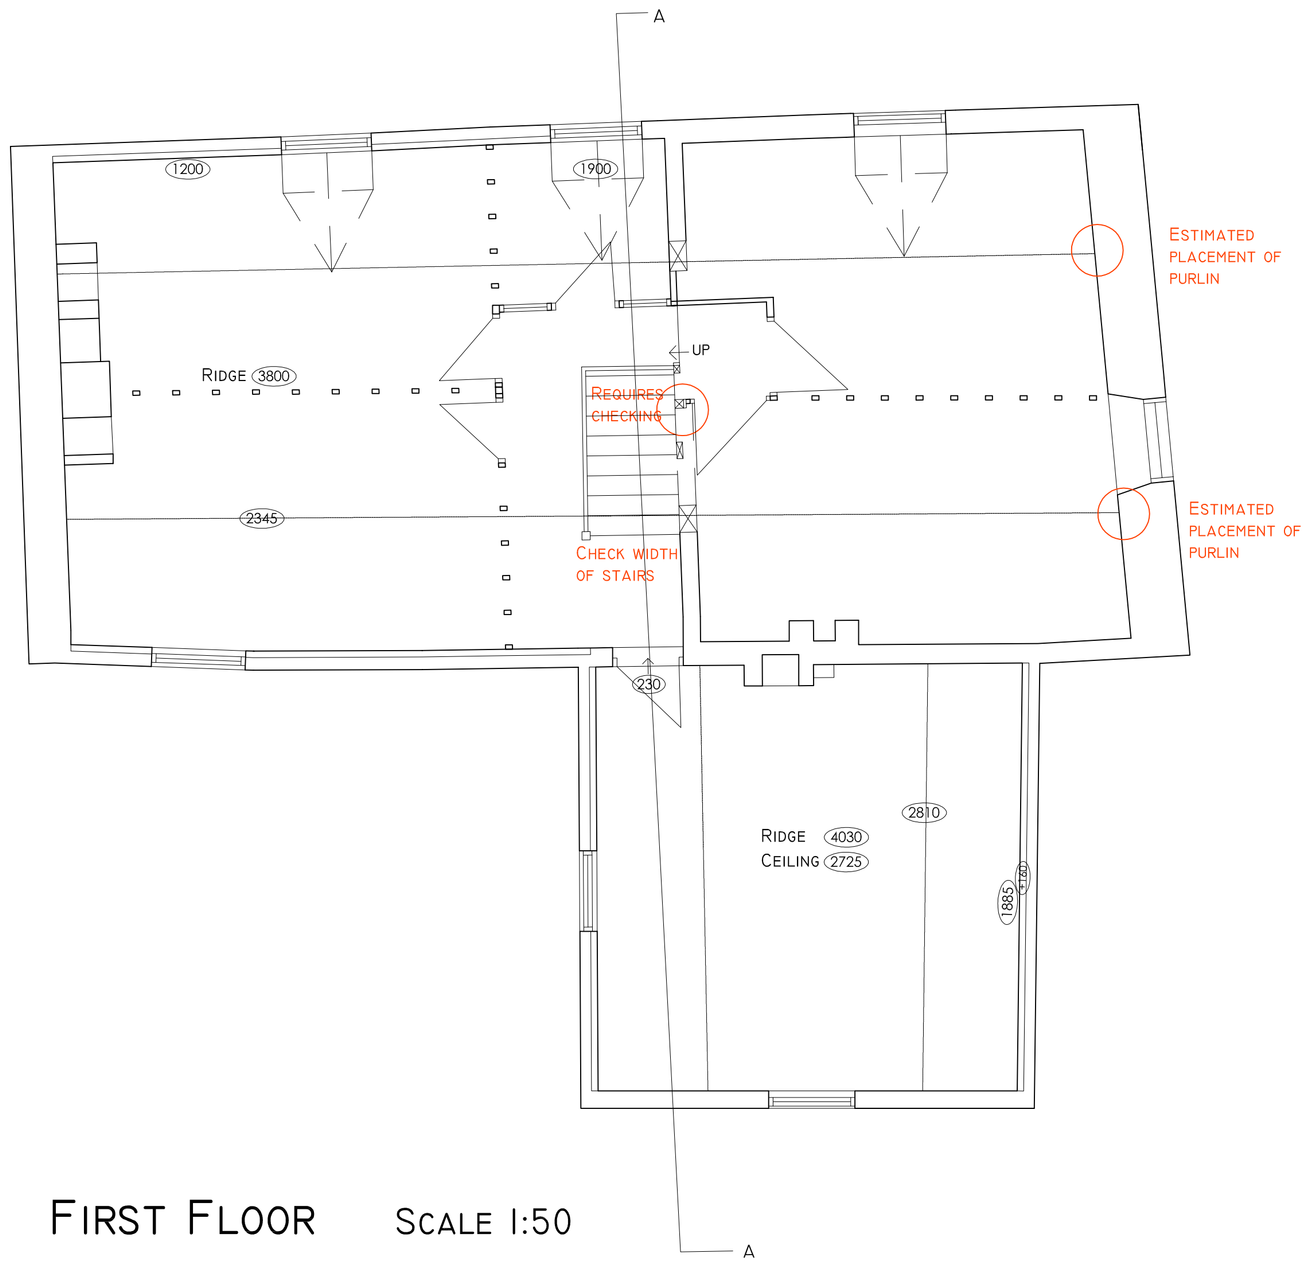

FIRST FLOOR SCALE 1:50

This drawing is subject to Copyright & must not be copied or reproduced without consent. Figured dimensions only are to be taken from this drawing. All contractors must visit the site and be responsible for taking and checking all dimensions relative to their work.

MODE
Architects & Development
01782 479644
admin@mode-uk.com
www.mode-uk.com
Pennant House Salem Street Stoke-on-Trent

Client Mr D Smith & Ms D Barratt

Project Proposed Alterations to Interior of Listed Farmhouse

Title Plans and Elevations as Existing

Status Survey

Scale @A1	Date	Drawn	Checked
Stated	Nov 18	KLB	

Drawing No. 18 029 AL(0) 01

Rev

File Ref: