This Drawing Is Copyright



FRONT ELEVATION TO ASH BANK ROAD

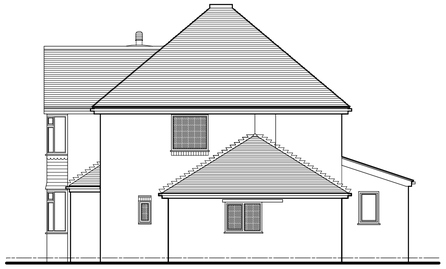

SIDE ELEVATION TO 'SUMMERCOURT'



REAR ELEVATION TO GARDEN

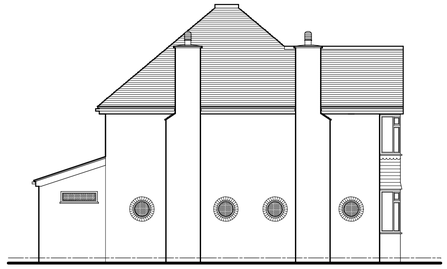

SIDE ELEVATION TO 505 ASH BANK ROAD

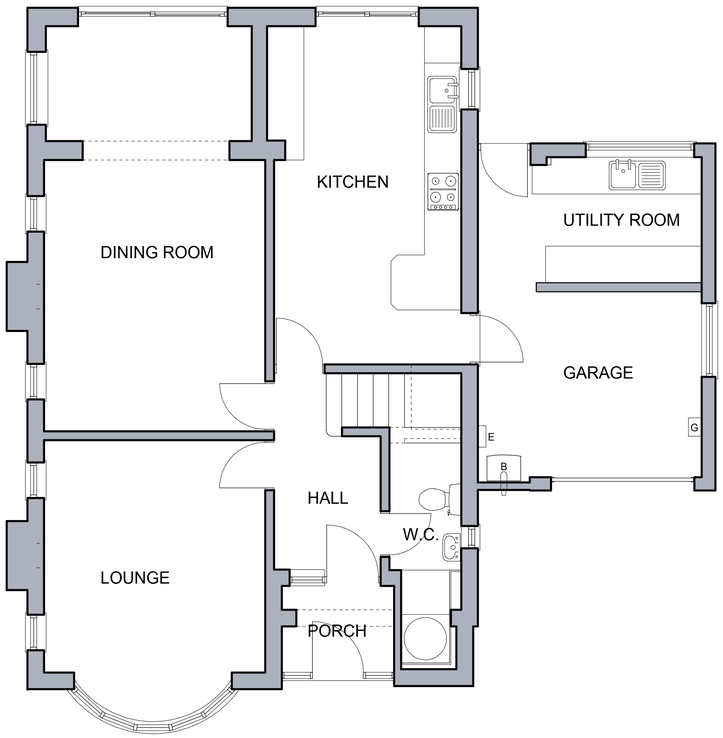

GROUND FLOOR PLAN 1:50

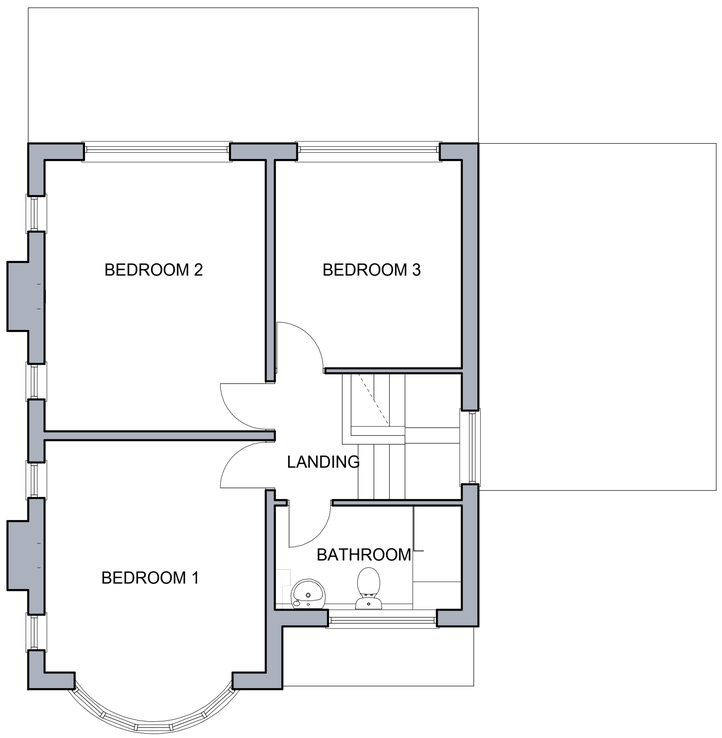

FIRST FLOOR PLAN 1:50



SCALE 1:100 @ A1



SCALE 1:50 @ A1

Revisions

Client

MR. & MRS. M. ARCHER.

Contract

PROPOSED EXTENSION
507, ASH BANK ROAD, WERRINGTON,
STOKE ON TRENT, ST9 0DT.

Title

SURVEY OF EXISTING CONDITIONS.

Date	JULY 2019	Contract Number	MA/02
Scale	1:50 & 1:100		
Drg. no.	MA/02/001	Revision Suffix	