
Notes:
This drawing is copyright.

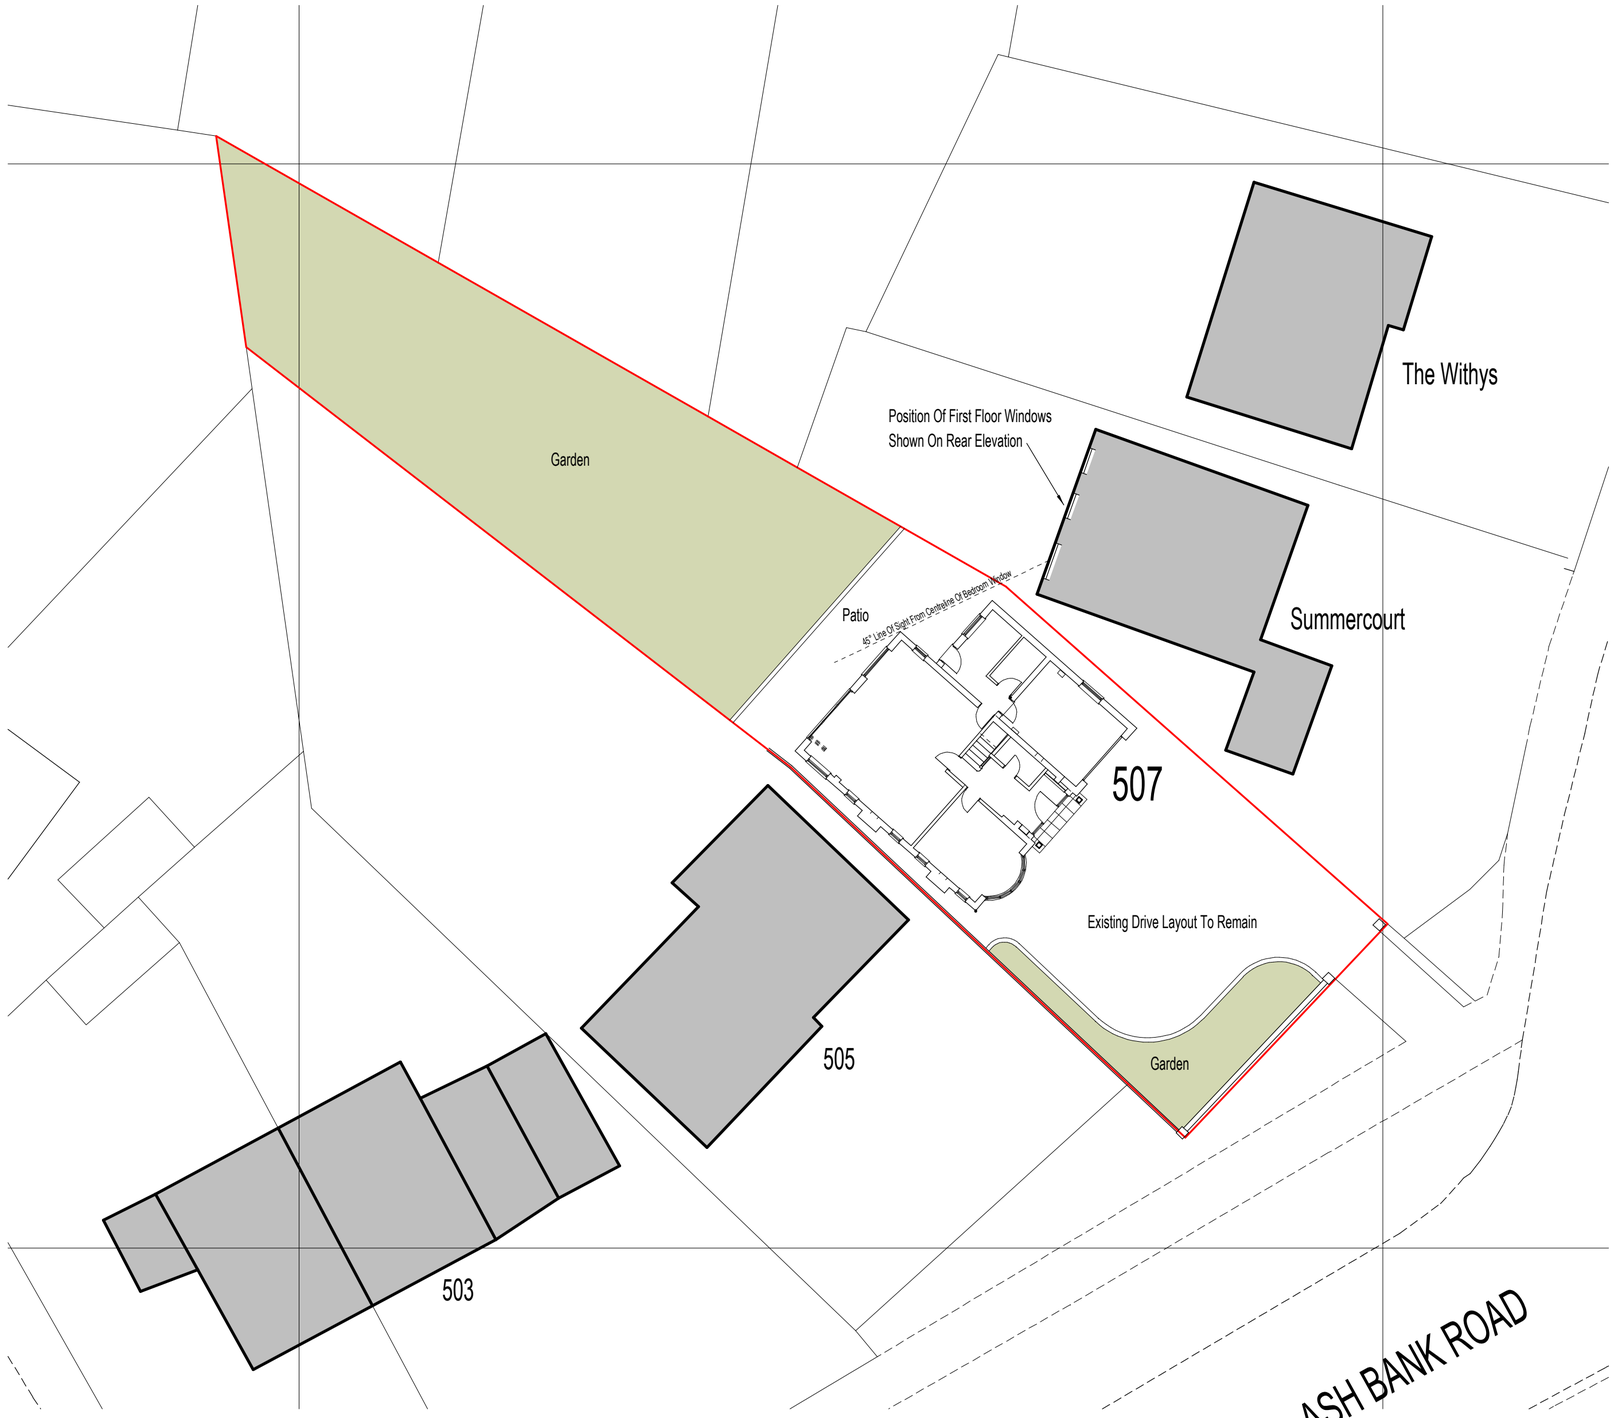

N

0 2 4 6 8 10m

SCALE 1:200 @ A2

Revisions

Client

MR. & MRS. M. ARCHER.

Contract

PROPOSED EXTENSION
507, ASH BANK ROAD, WERRINGTON,
STOKE ON TRENT, ST9 0DT.

Title

BLOCK PLAN OF SITE AS PROPOSED

Date	AUGUST 2019	Contract Number	MA/02
Scale	1:200		
Drg. no.	MA/02/004	Revision Suffix	