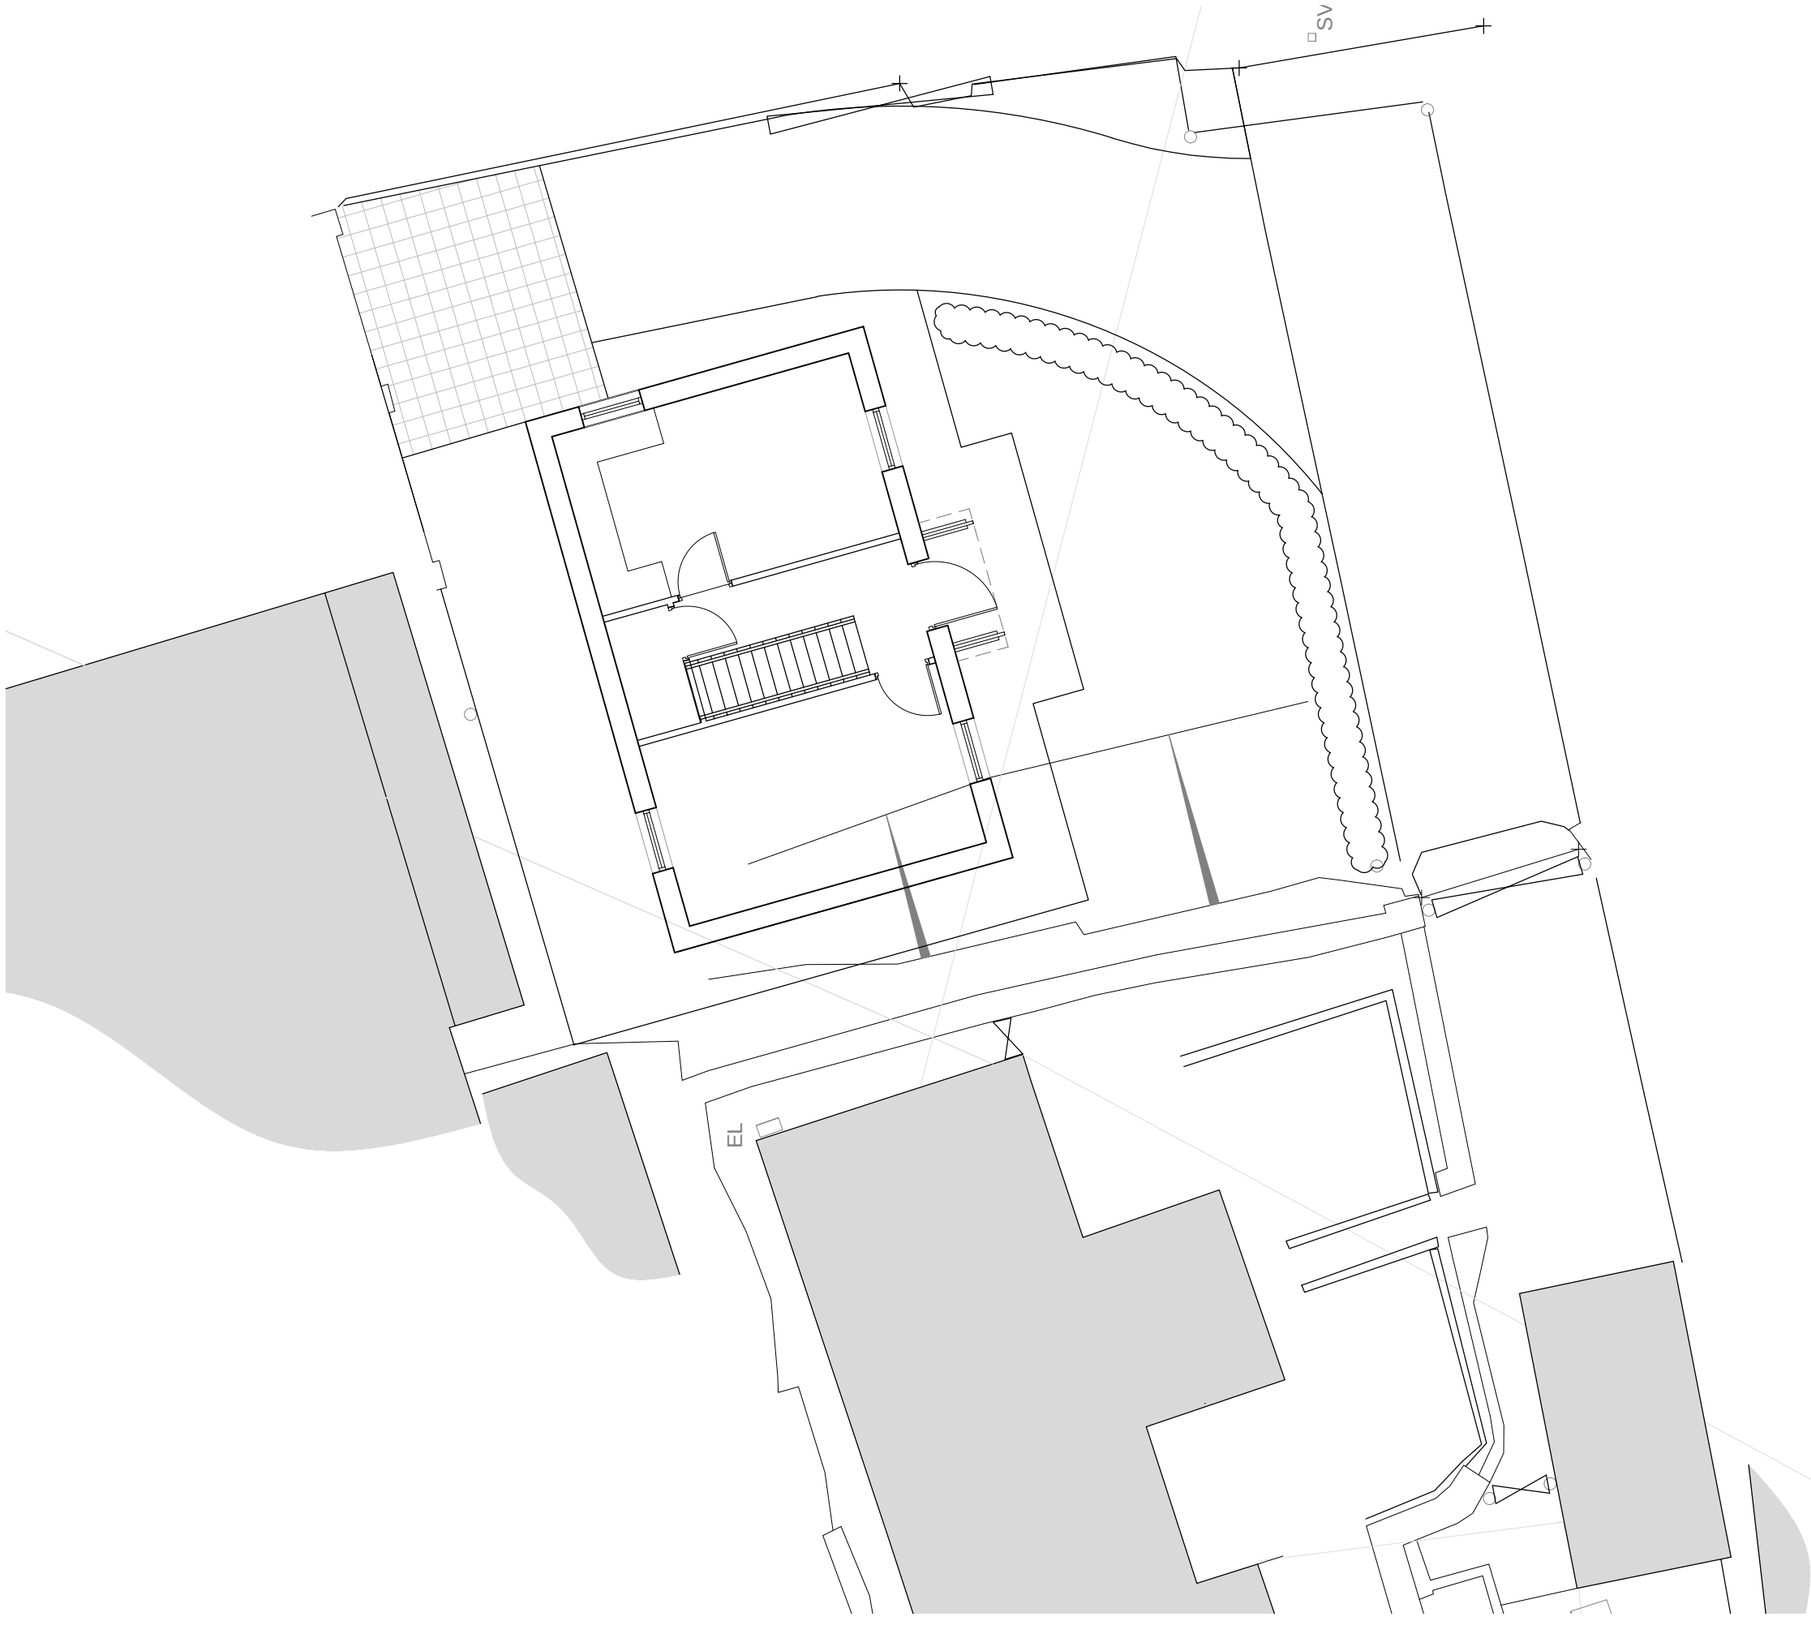


dimensions relative to their work. HUAM Ltd are to be advised of any variation between drawings and site conditions.

| Rev. | Drawn | Comments | Date |
|---|---|---|---|

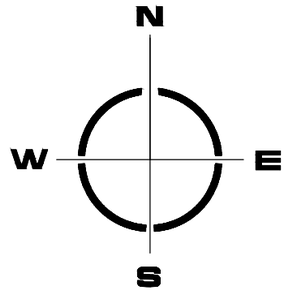


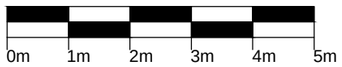


hulmeupright architects
Queens Gardens Business Centre
31a Ironmarket
Newcastle under Lyme
Staffordshire
ST5 1RP

Tel: 01782 621949
Email: stoke@hu-arch.co.uk
www.hulmeupright.co.uk

Client
David Miller

Project
Proposed New Dwelling On Land Adjacent To Fairview, Brown Edge

Title
Site Plan

Status
Planning

Date 01.08.19
Drawn
Scale @A3 1:100
Checked
Project No
Drawing No.
N1099
Rev

Planning

File Ref: M:\