Revisions		
Rev.	Comments	Date



Existing Front Elevation
Scale 1:50



Existing Side Elevation
Scale 1:50

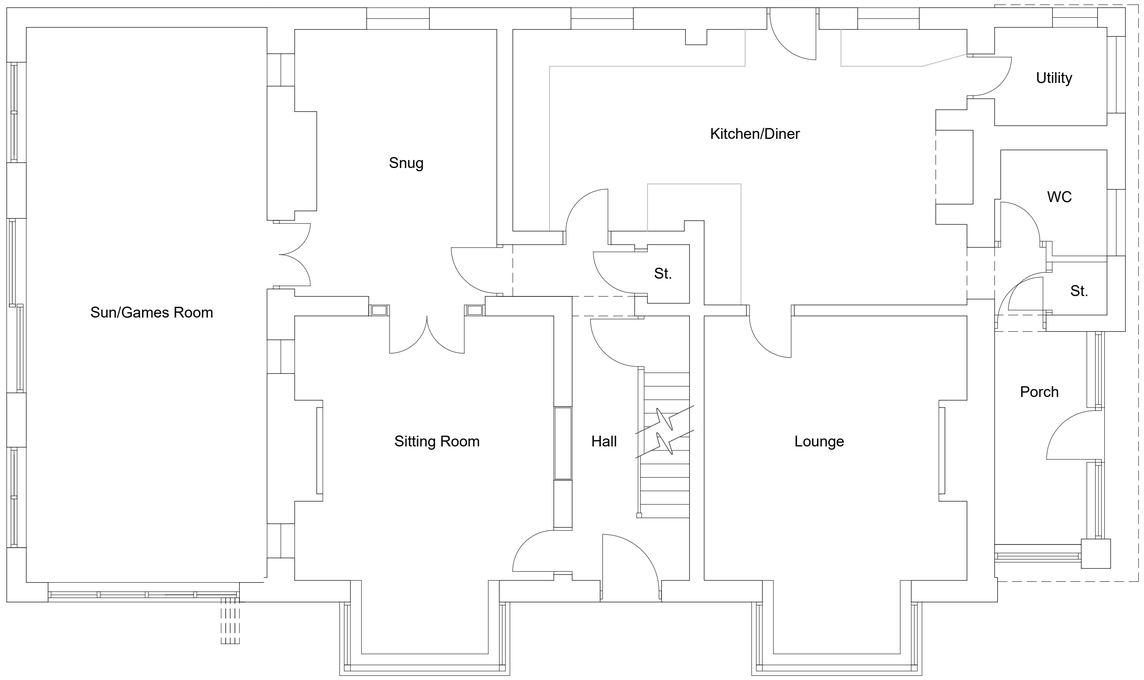

Existing Ground Floor Plan
Scale 1:50



Existing Rear Elevation
Scale 1:100



Existing Side Elevation
Scale 1:100

Mr and Mrs Duncan Barber

Proposed Single Storey Side Extension and Canopy to front:

Hulme House,
Hulme Village,
Stoke On Trent,
Staffordshire,
ST3 5BQ.

Survey as Existing

Scale	July
1:50 @ A1	2019

Drawing Number
01