

Revisions		
Rev.	Comments	Date



Site Plan
Scale 1:200

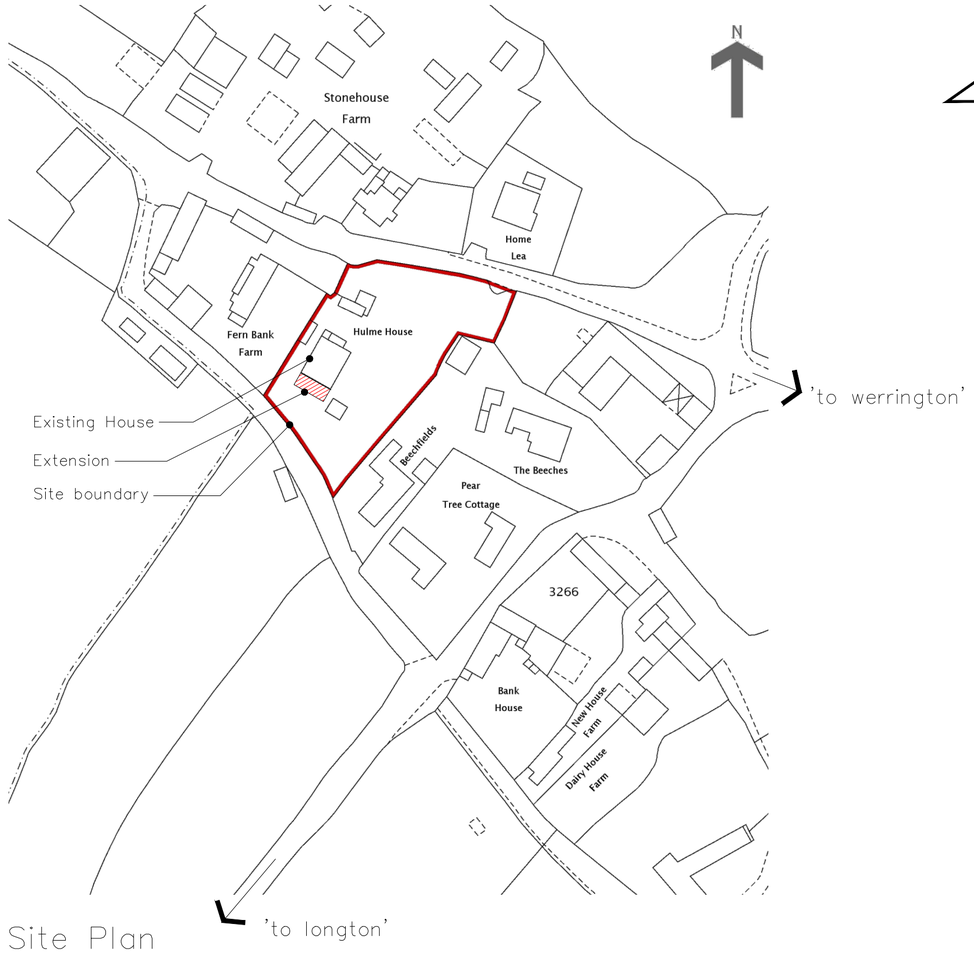

Site Plan
Scale 1:1250

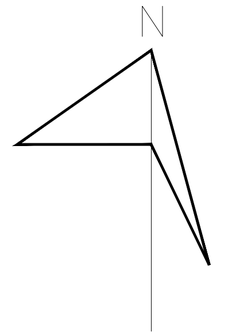

Mr and Mrs D Barber

Proposed Extension to Existing Dwelling:

Hulme House
Hulme Village
Stoke-on-Trent
Staffordshire
ST3 5BQ

Site Location Plan & Site Plan (Building Regs)

Scale on A2	July 2014
1:200 & 1:1250	

Drawing Number
01