
NOTE : THIS LAYOUT IS INDICATIVE ONLY

Notes:
This drawing is copyright.
Figured dimensions only to be used.

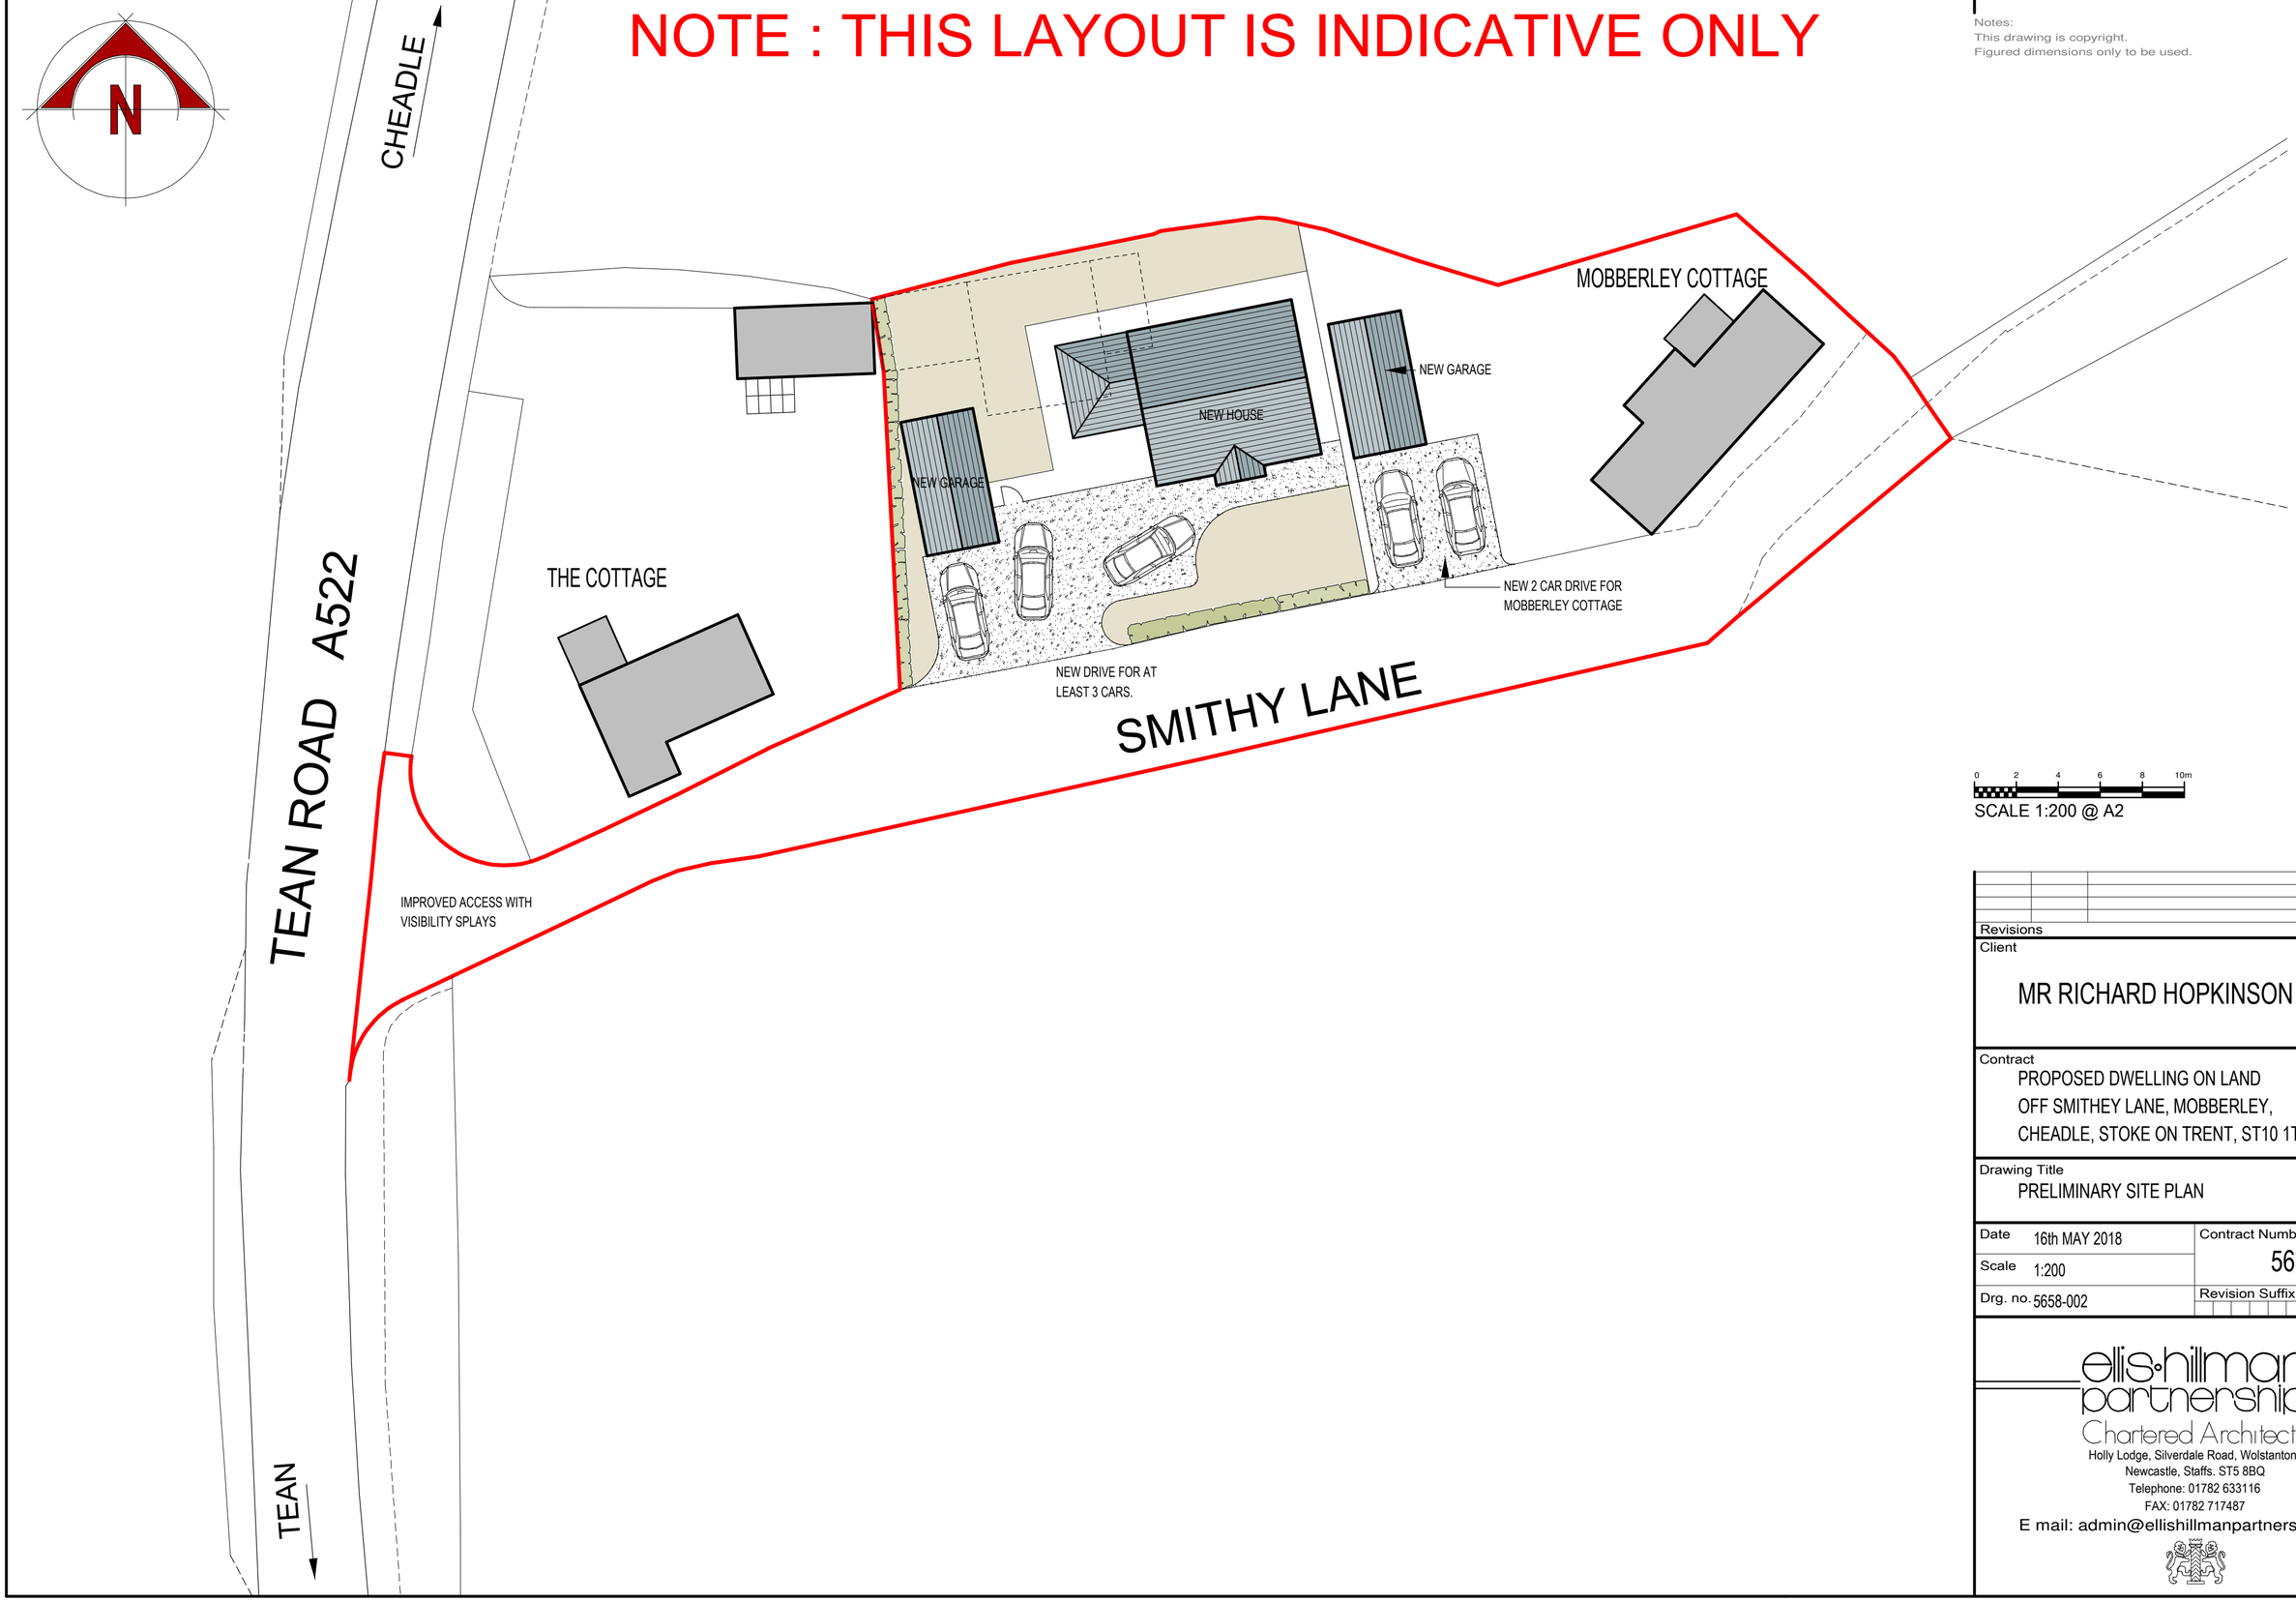

0 2 4 6 8 10m

SCALE 1:200 @ A2

Revisions

Client

MR RICHARD HOPKINSON

Contract

PROPOSED DWELLING ON LAND
OFF SMITHEY LANE, MOBBERLEY,
CHEADLE, STOKE ON TRENT, ST10 1TN.

Drawing Title

PRELIMINARY SITE PLAN

Date 16th MAY 2018	Contract Number 5658
Scale 1:200	
Drg. no. 5658-002	Revision Suffix

ellis•hillman partnership
Chartered Architects
Holly Lodge, Silverdale Road, Wolstanton,
Newcastle, Staffs. ST5 8BQ
Telephone: 01782 633116
FAX: 01782 717487
E mail: admin@ellishillmanpartnership.co.uk