

>IMPORTANT
This drawing is copyright and remains the property of A R Woodhead.
All dimensions to be checked on site
>Positions of existing services to be confirmed prior to proceeding

>NOTES

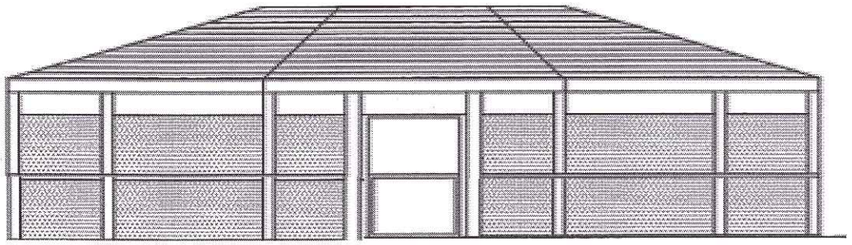

Profiled Metal Roof Sheet
Colour Juniper Green


Galv. Steel Mesh Walls

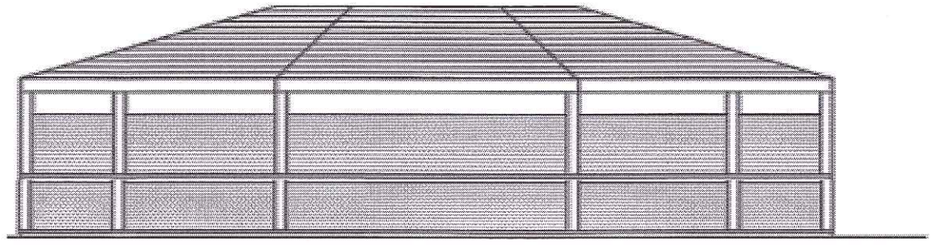


Front Elevation

Rear / Side Elevation


Proposed Horse Walker

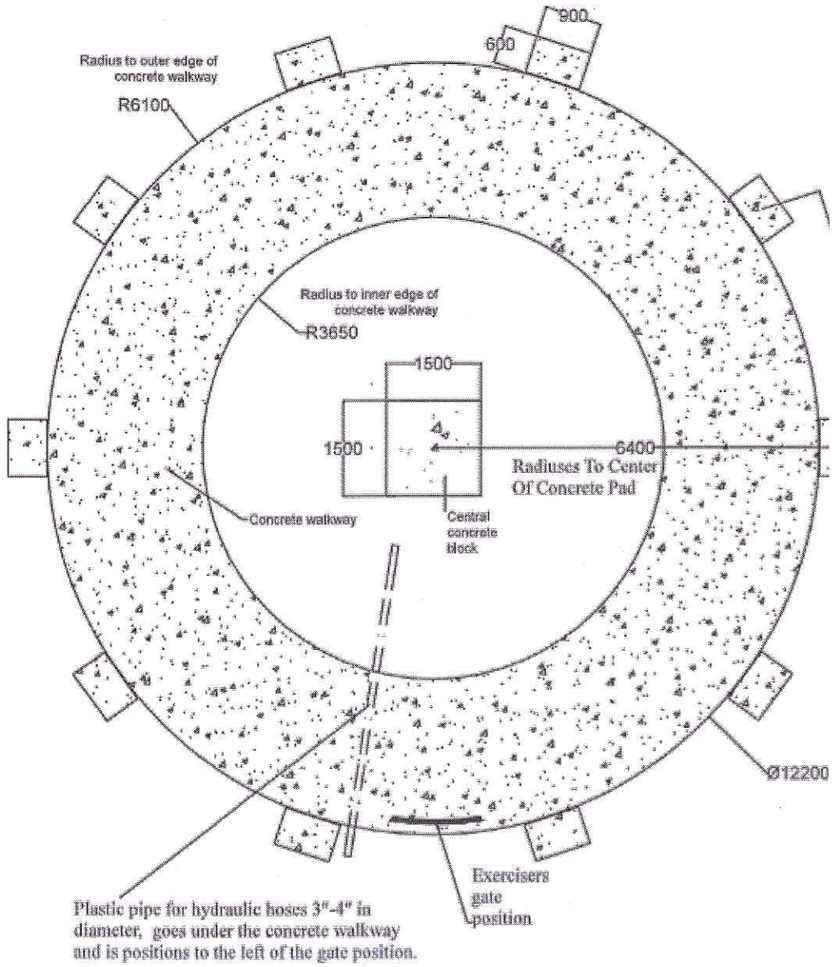

Plan view of concrete Pad

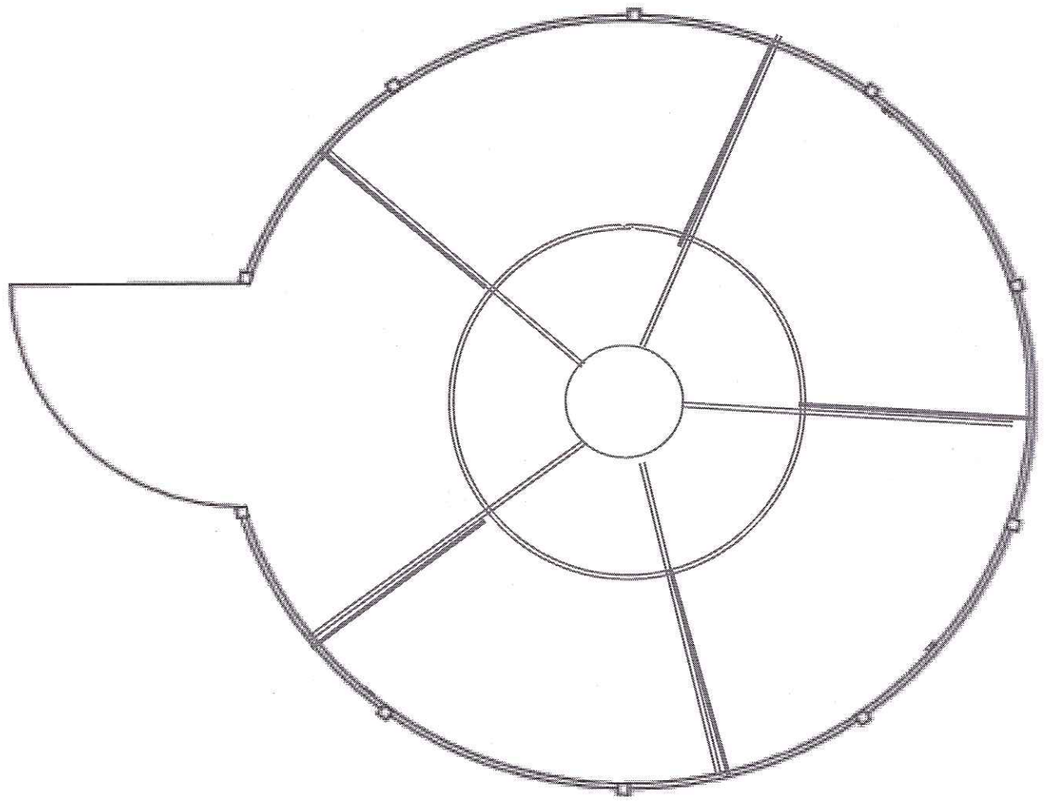

Proposed Horse Walker Plan
Scale 1:100

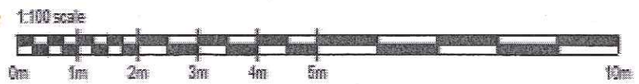

REVISIONS	DATE	DESCRIPTION

CLIENT
Mr & Mrs A Woodhead

PROJECT
Proposed Horse Walker, The Cross, Hollington. ST10 4HH

DRAWING TITLE
Proposed Horse Walker Plans

SCALE	DATE	DRAWN	CHECKED
As Shown @ A3	July 19	AW	HW

DRG NO.	REVISION
1025	