UK MAP CENTRE .com

Plan

25m

Scale 1:500

Map data

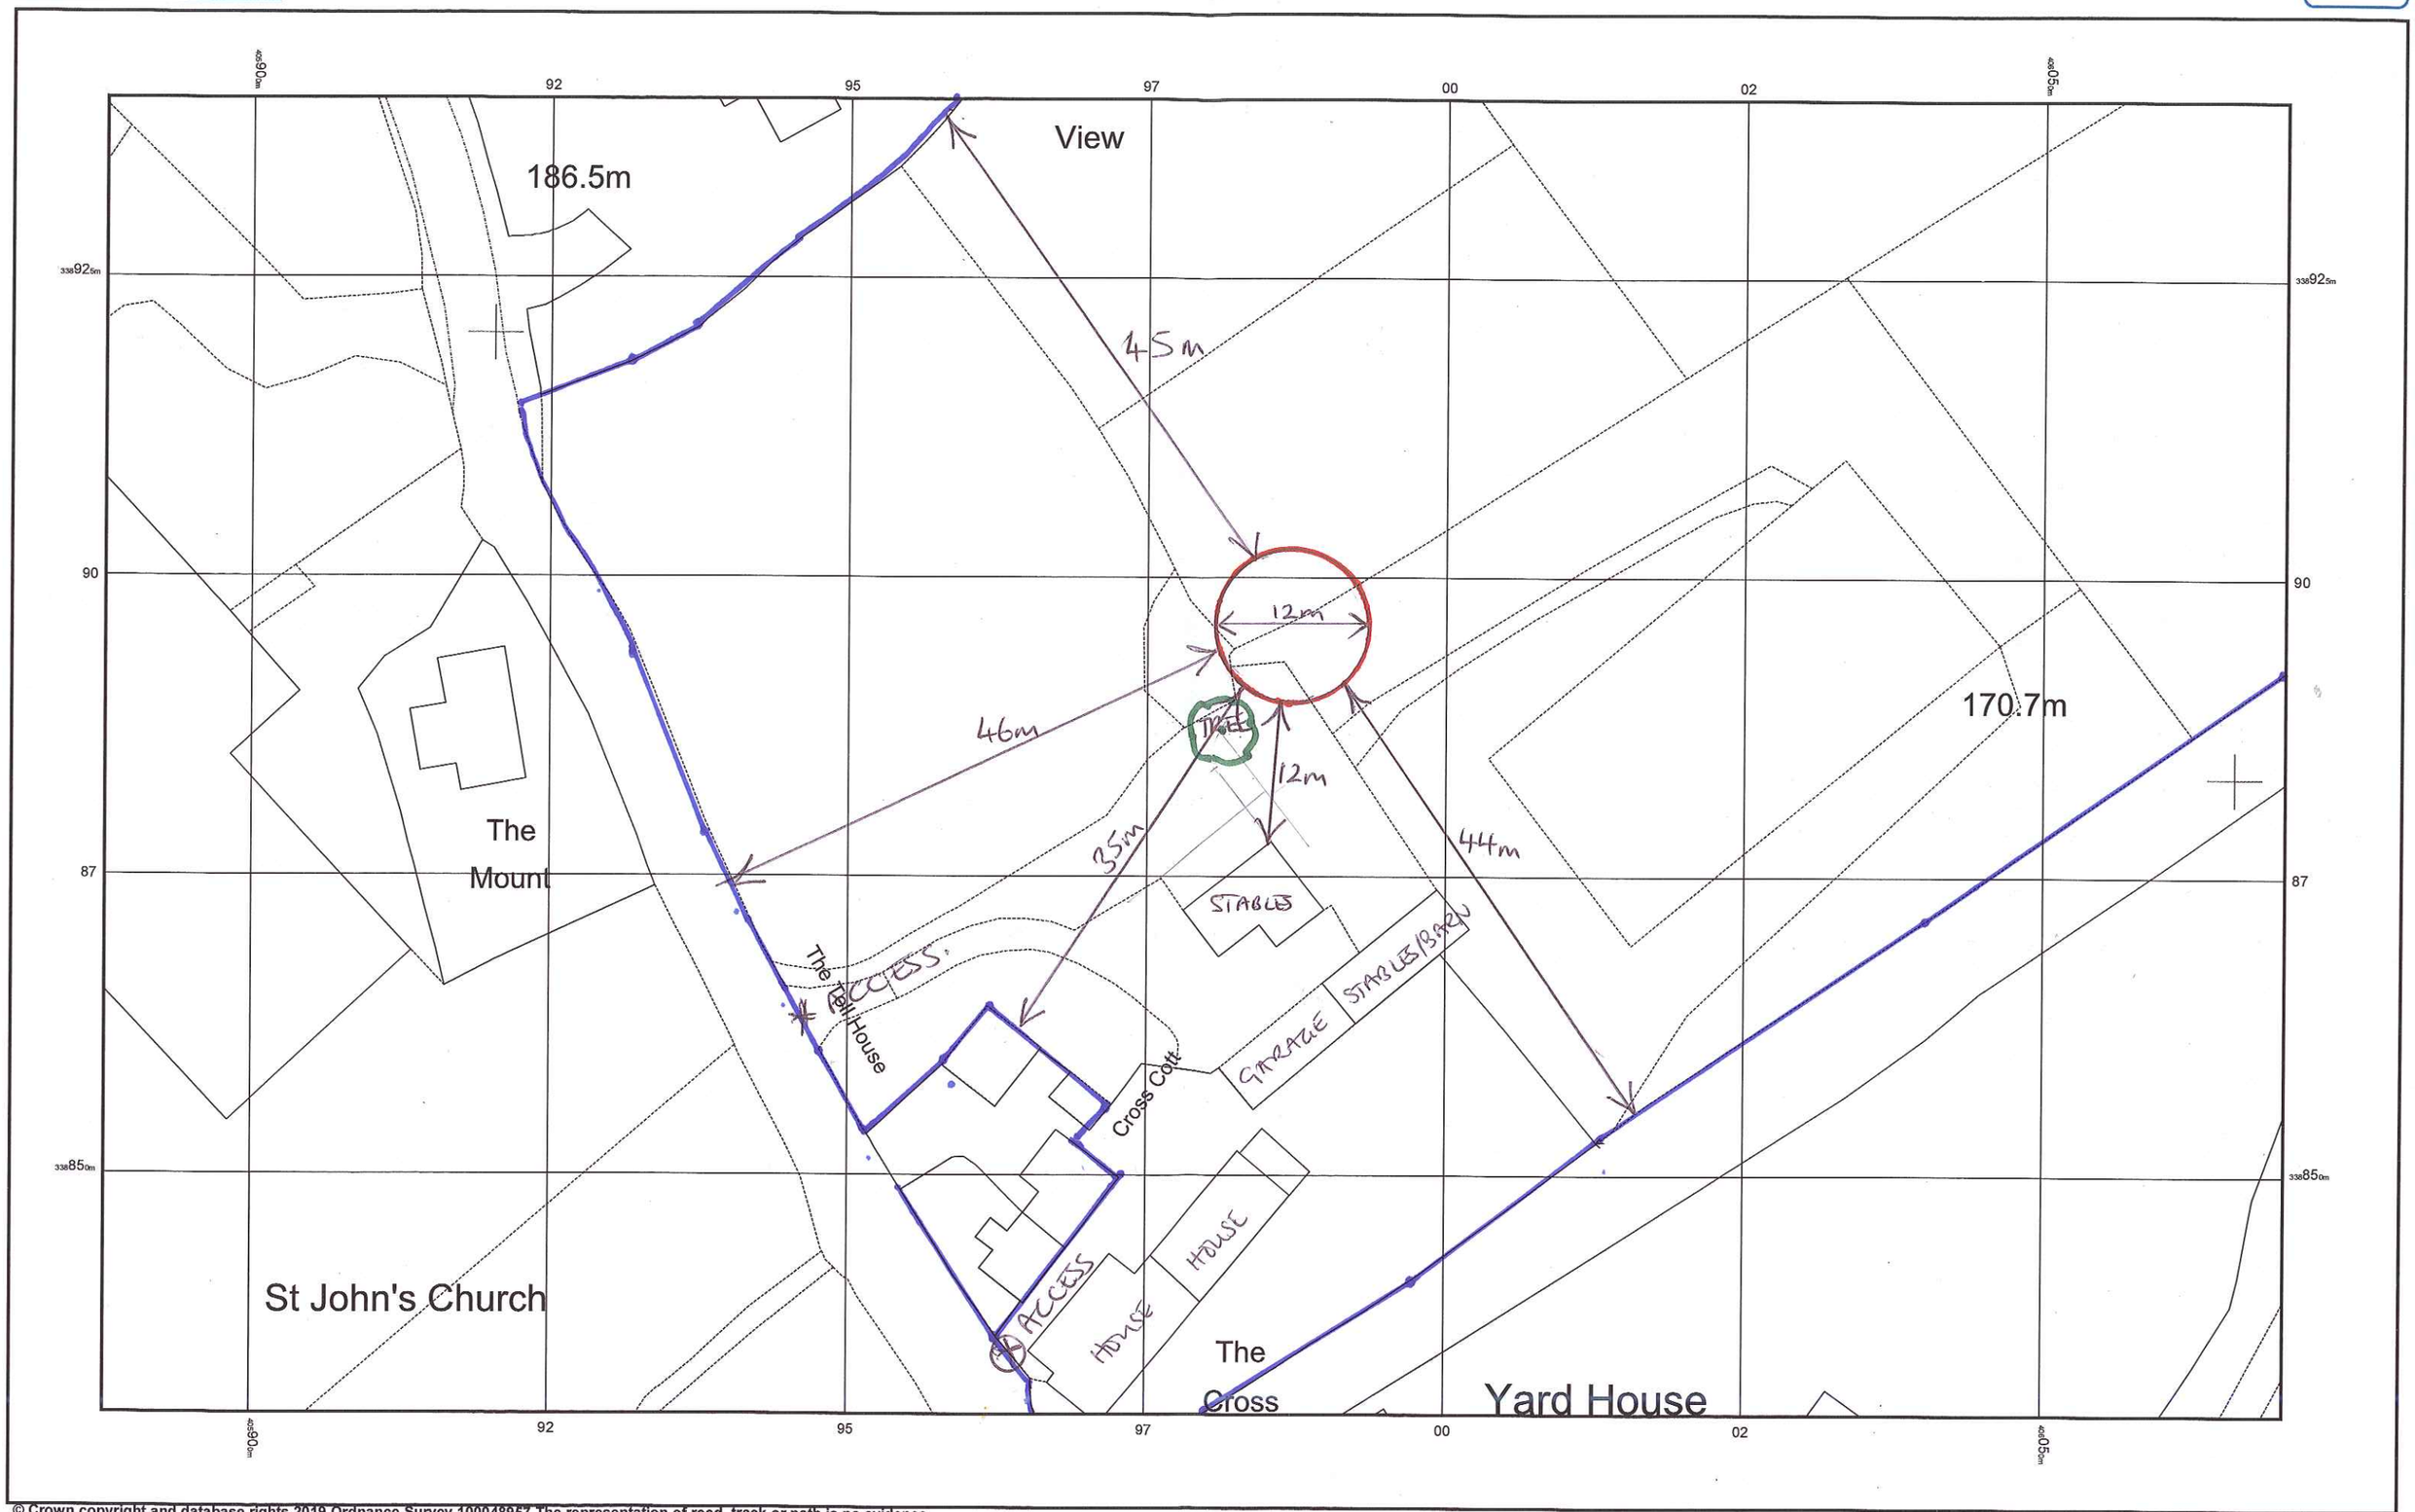

© Crown copyright and database rights 2019 Ordnance Survey 100048957.The representation of road, track or path is no evidence of a boundary or right of way. The representation of features as lines is no evidence of a property boundary.

North

Centre Coordinates:405979,338885
Production Date: 26/07/2019 09:00:28

Supplied by: www.ukmapcentre.com
Serial No:167064