

Copyright of this drawing is vested in the Architect and it must not be copied or reproduced without consent. Figured dimensions only are to be taken from this drawing. All contractors must visit the site and be responsible for taking and checking all dimensions relative to their work. Hewitt&Carr Architects Ltd are to be advised of any variation between drawings and site conditions.
CLIENTS ARE ADVISED TO CLARIFY DIMENSIONS WITH THE ARCHITECT PRIOR TO SETTING OUT AND NOT TO SCALE FROM THE DRAWING


Rev.	Drawn	Comments	Date

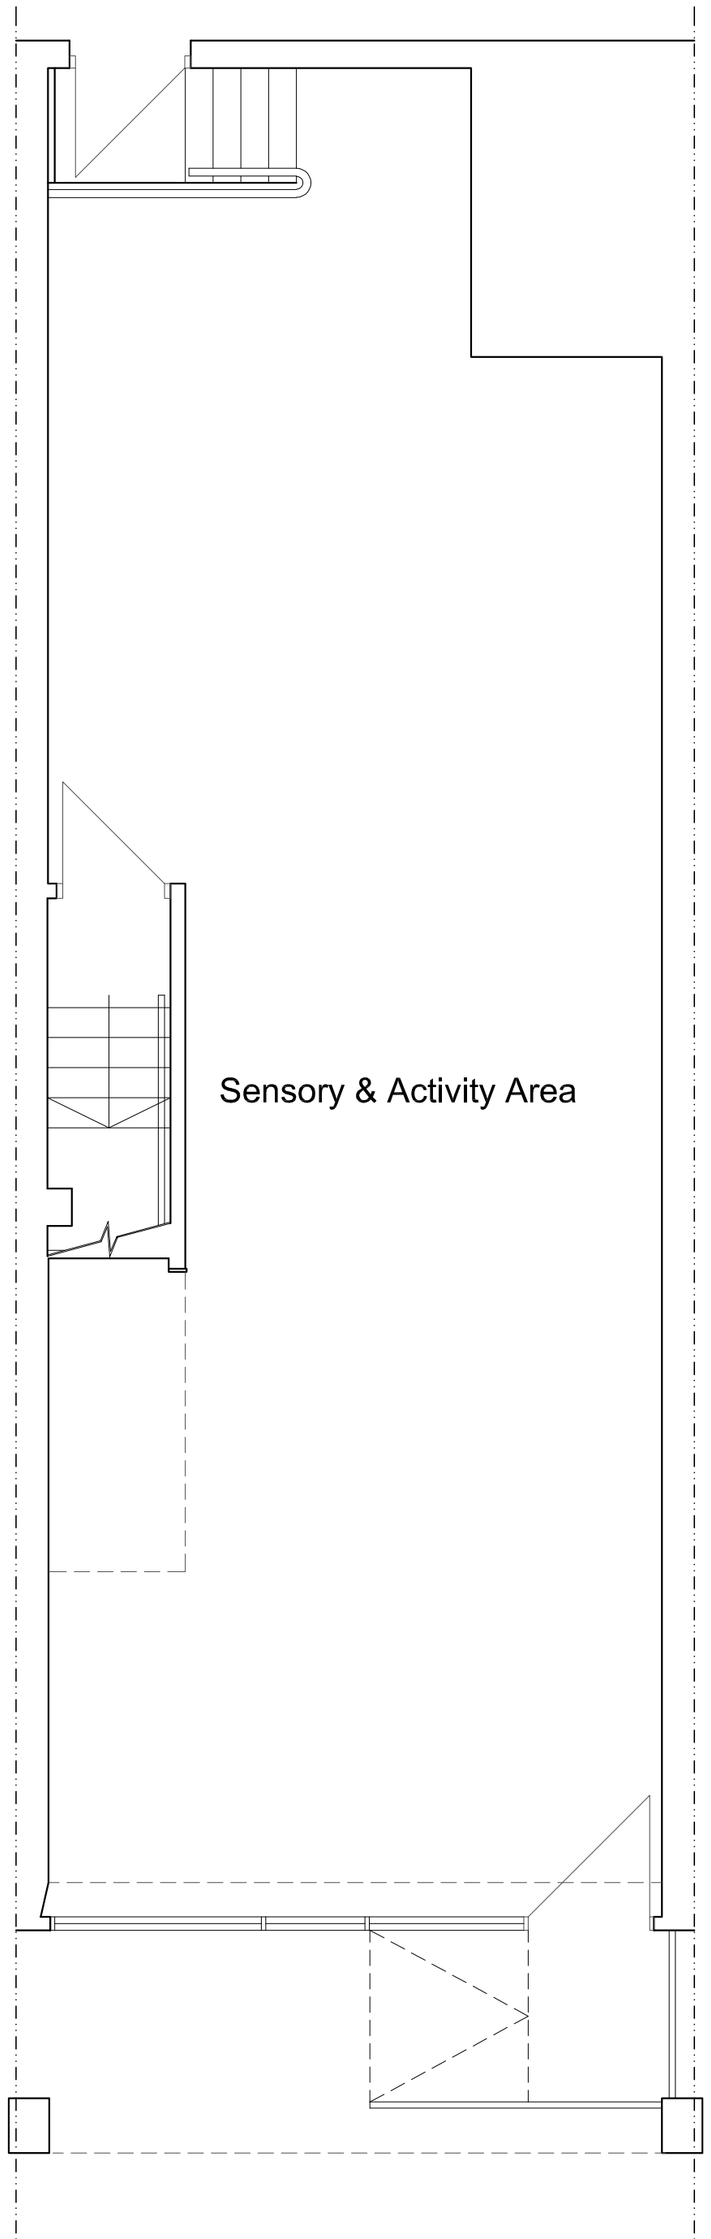

GROUND FLOOR PLAN 1:50

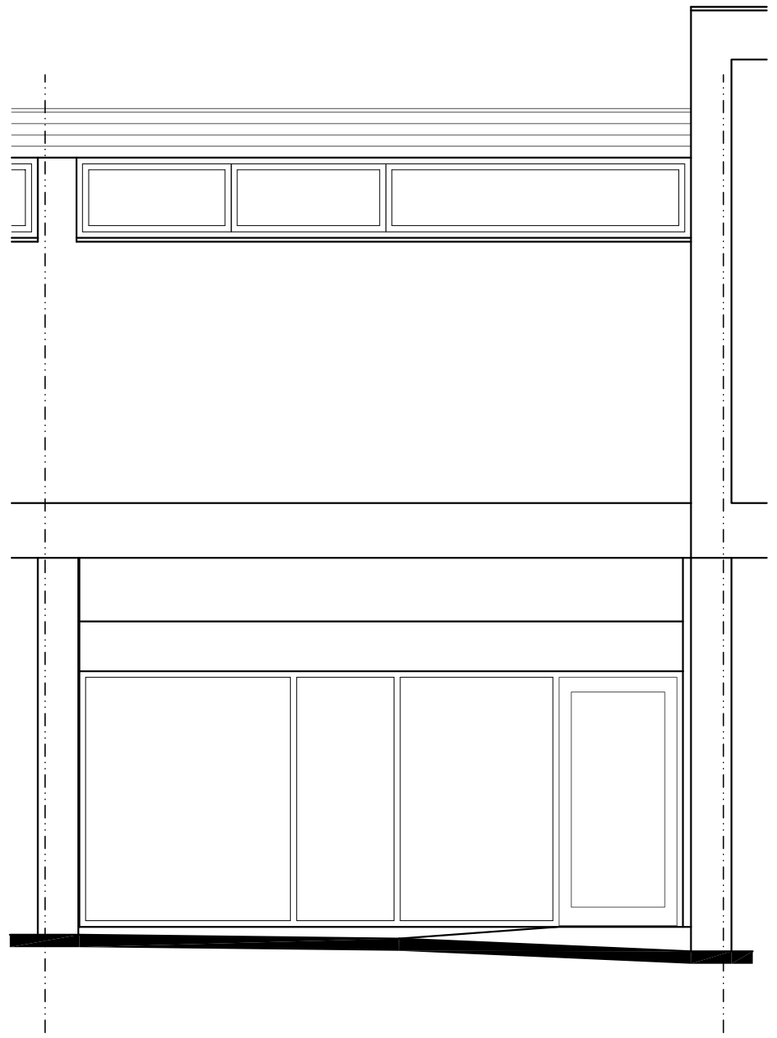

FRONT ELEVATION 1:50

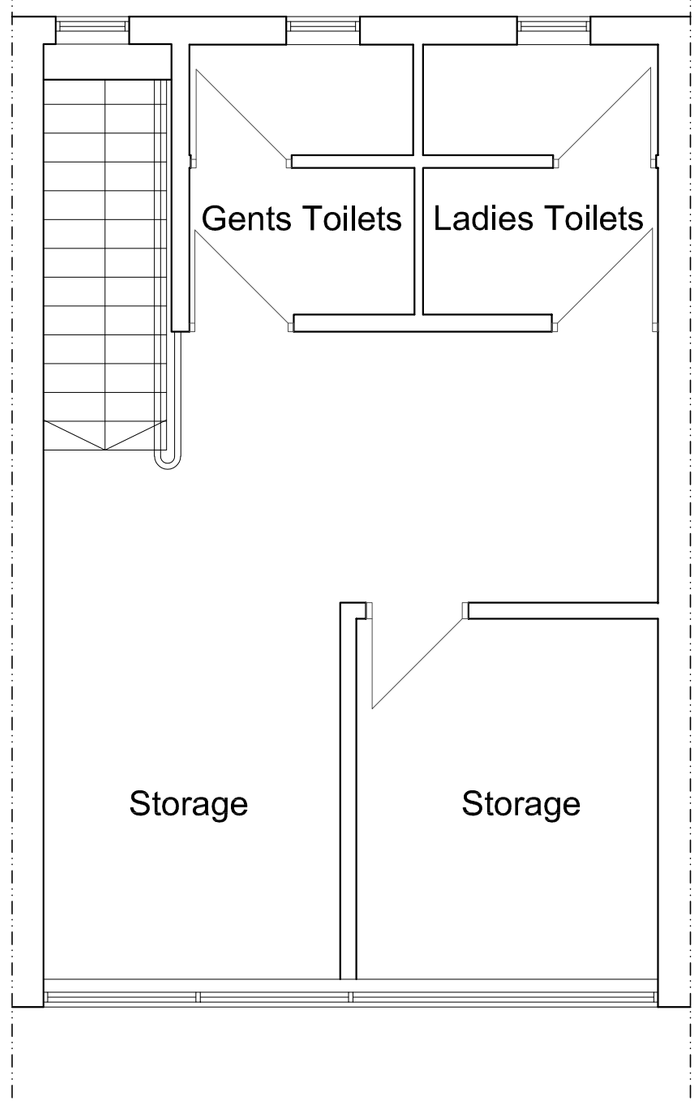

FIRST FLOOR PLAN 1:50

Hewitt&Carr Architects
A: DaisyBank House | 17-19 Leek Road | Cheadle | ST10 1JE
T: 01538 756888
E: enquiries@hcarchitects.co.uk
W: www.hcarchitects.co.uk

Client
Mrs Catherine Potts

Project
Proposed Change of Use from A1 to D2,
No.13 High Street, Cheadle

Title
Plans & Elevations as Proposed

SCHEME

Status
Scheme

Date Aug 2019 Drawn SG

Scale @A2 1:50 Checked

Project No 00912 Drawing No. AL(0)02 Rev

File Ref: H:\