13 High Street Location Plan

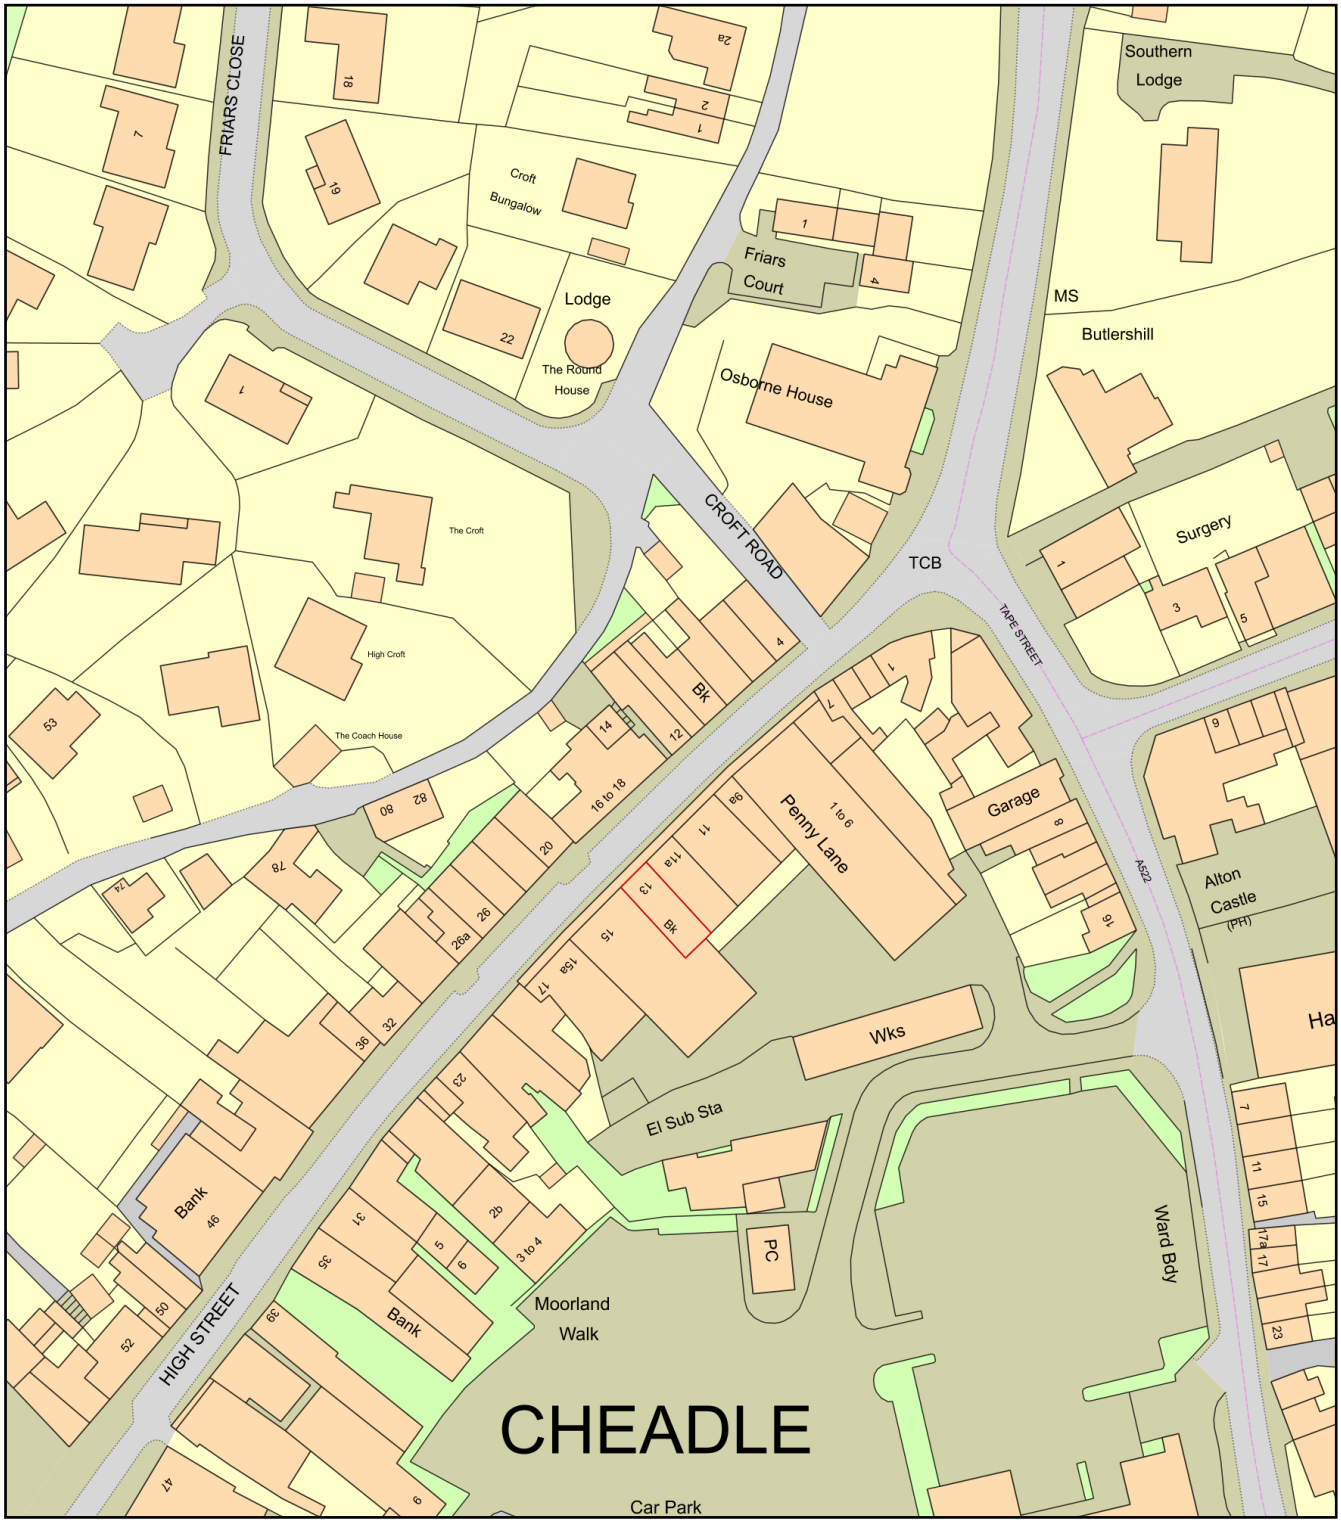

0 50
Metres

N

ReQuestaPlan

Plan Produced for:	Baby Sensory Staffs Moorland
Date Produced:	22 Jul 2019
Plan Number/Project ID:	TQRQM19203123342716
Scale:	1:1250 @ A4

© Crown copyright, All rights reserved. 2019 Licence number 0100042766