
Copyright of this drawing is vested in 5plus Architects and it must not be copied or reproduced without written consent.
Figured dimensions only are to be taken from this drawing.

All Contractors must visit the site and are responsible for taking and checking all dimensions relative to their work. 5plus Architects are to be advised of any variation between drawings and site conditions.

Electronic data/ drawings issued as 'read only' and should not be interrogated for measurement.
All dimensions and levels should be 'read only' from those values stated in text, on the drawings

⚠ CONSTRUCTION - It is considered that the proposed works are within the scope of a competent Contractor and as such no unusual hazards have been identified, refer to relevant Key/ Schedule/ Designers Risk Assessment

KEY PLAN:

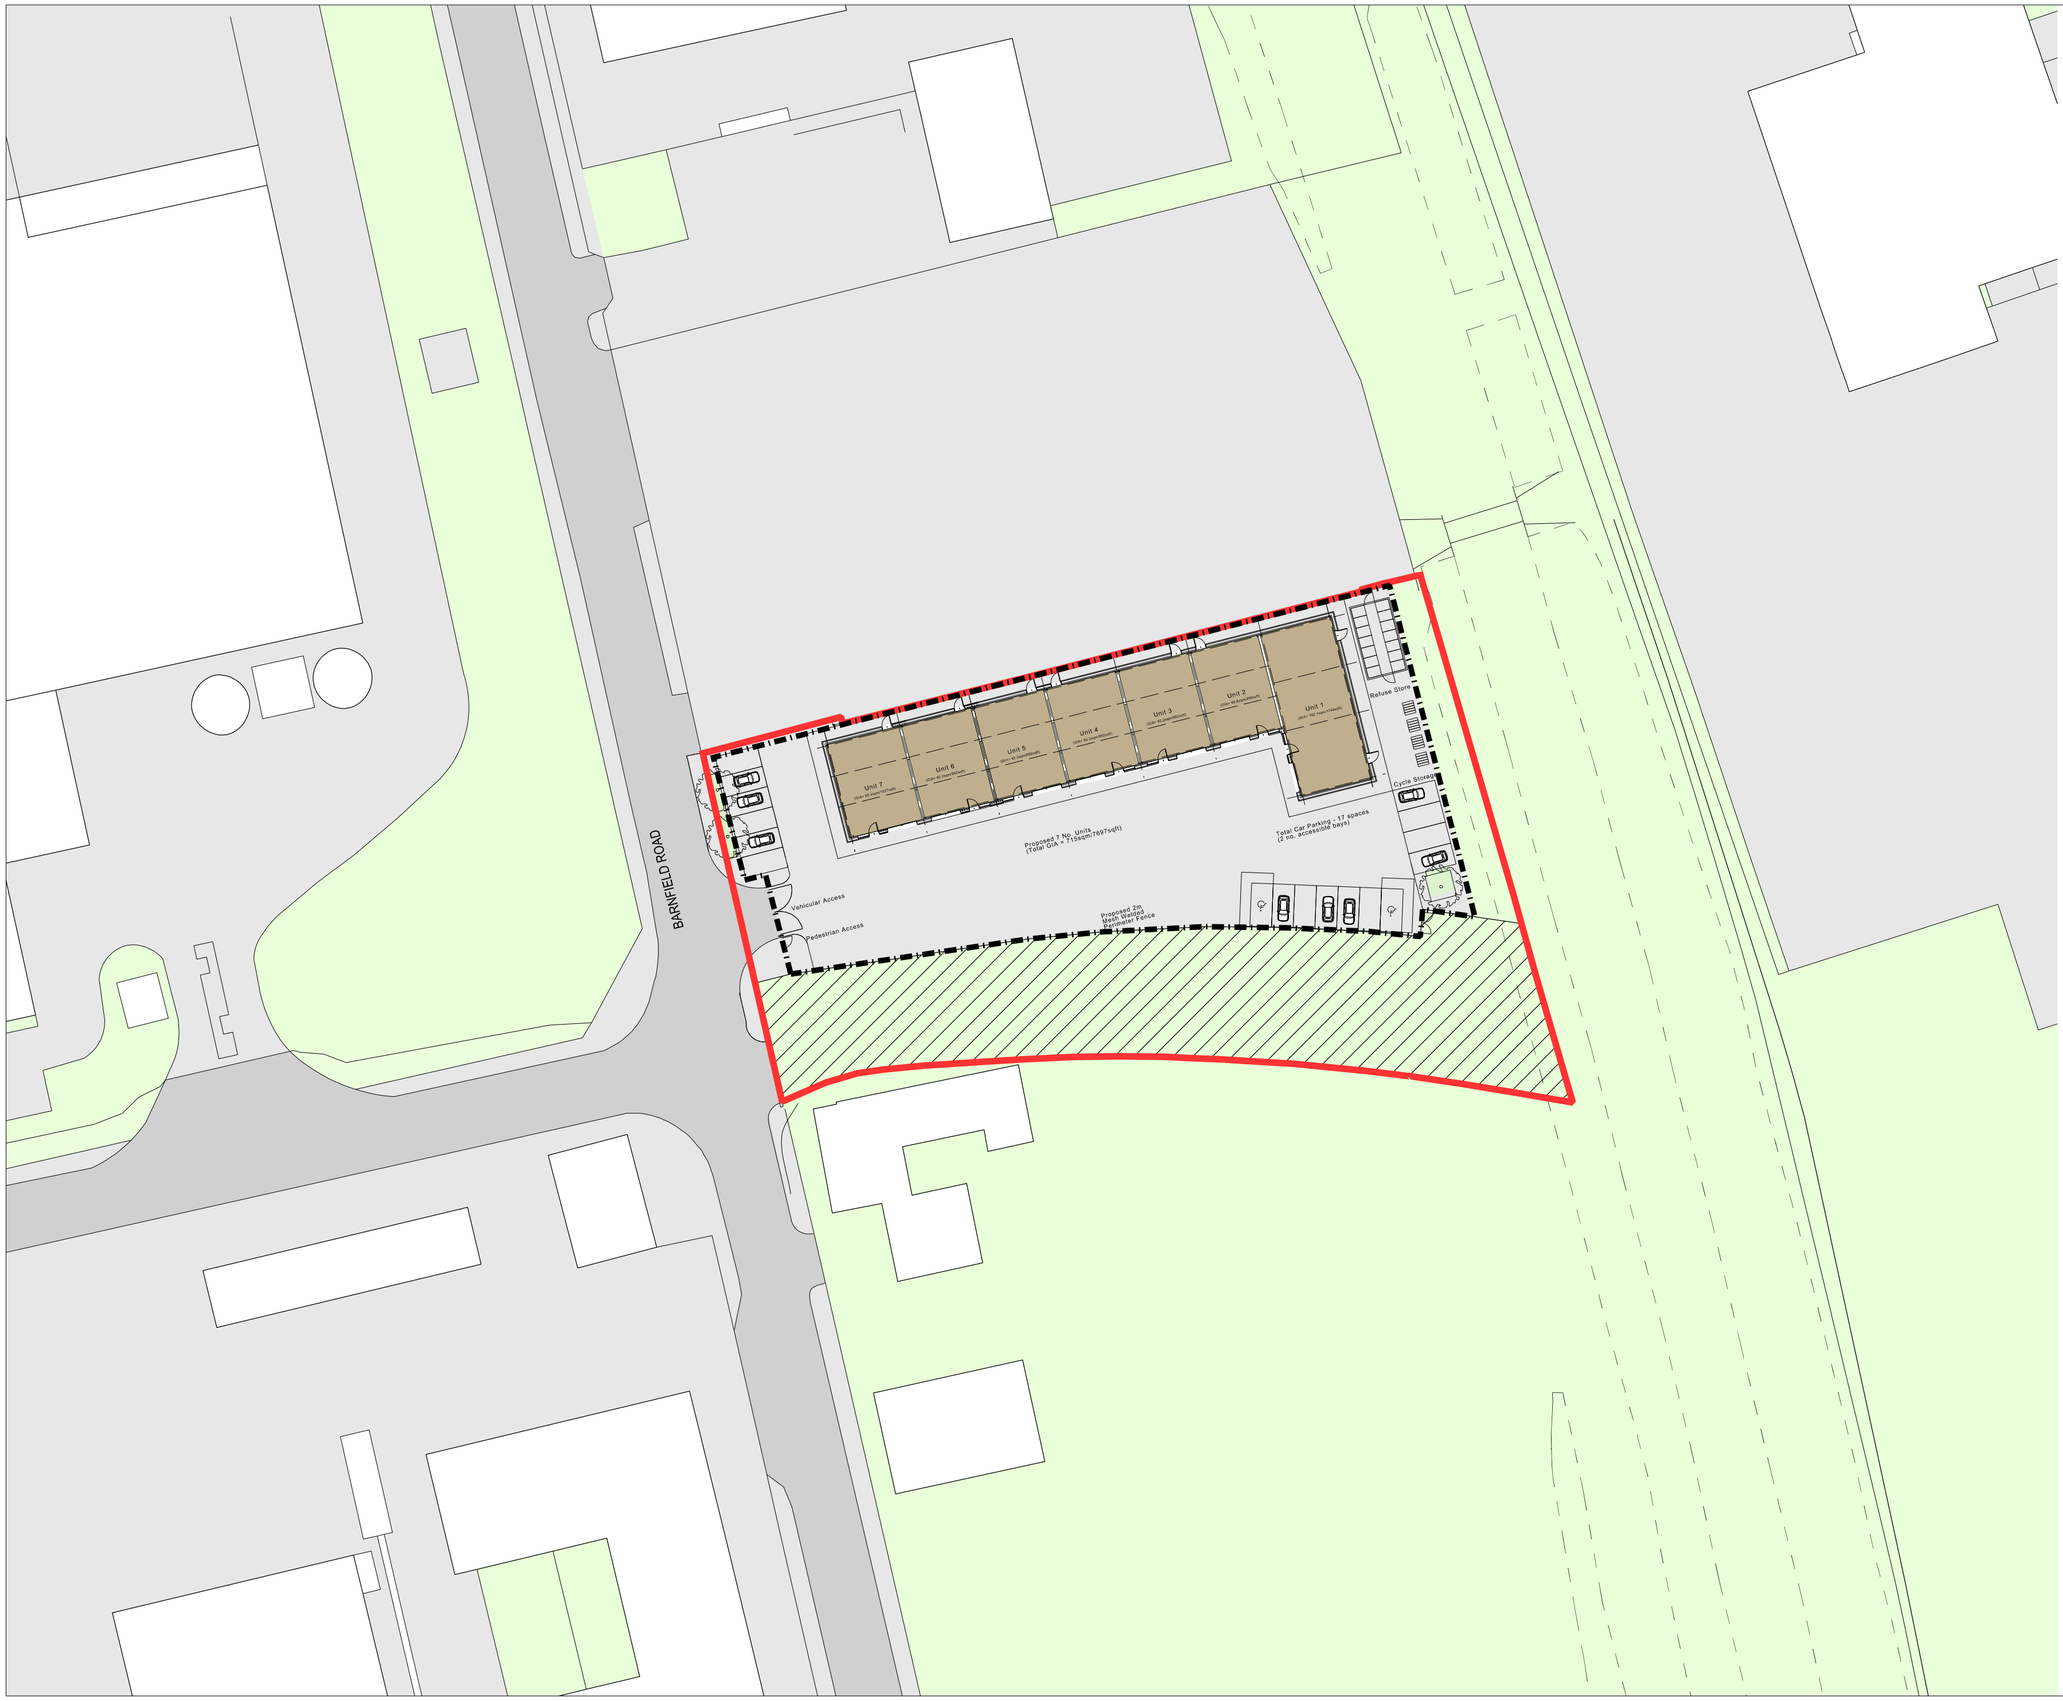

0 10 20 35m (5, 15, 25)

REV:	DATE:	DETAILS:
D	15/08/19	Scale bar added & notes amended
C	08/08/19	Reserved Matters submission amends
B	06/08/19	Access gates to 3m maintenance strip
A	02/08/19	Car park layout re-configured & last unit bay doors

5plus architects

Manchester. 0161 228 0211
Fourth Floor, The Hive, 47 Lever Street, Manchester M1 1FN

London. 0207 253 7644
Third Floor, 25 Chart Street, London N1 6FA

5plusarchitects.com

PROJECT:
Sunnyhills Road
Leek

TITLE:
Proposed Site Plan

SCALE:	ORIGIN DATE:	DRAWN:	CHECKED:
1:500 @ A2	18/07/19	MG	PD

STATUS:
Information

PROJECT	DRAWING NO:	REV:
05775	MP_00_1202_SK002	D