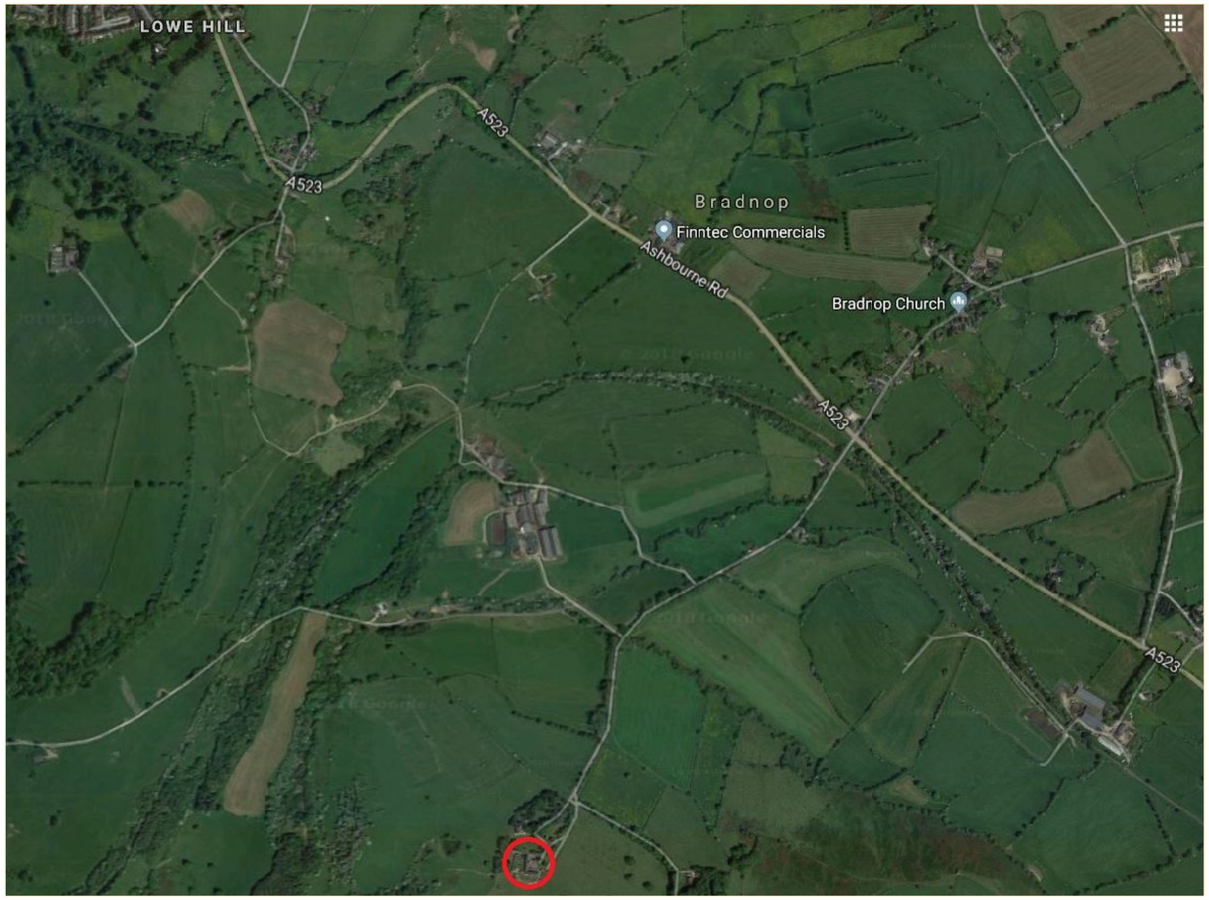

Site location plan 1:10000

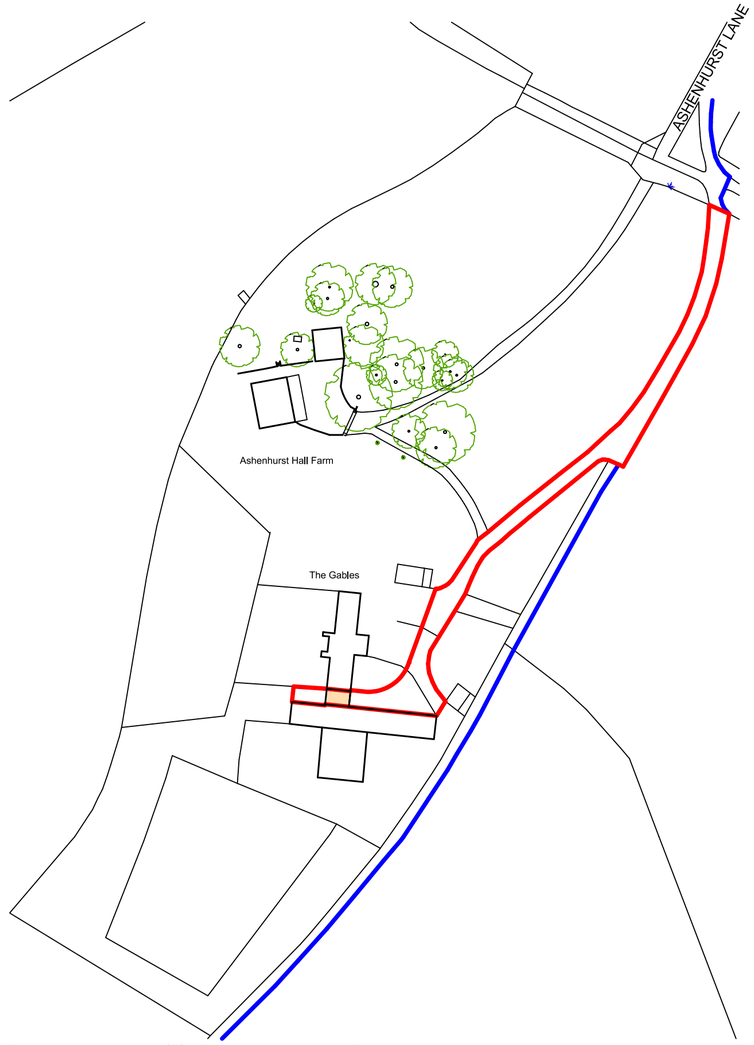

Ordnance Survey (c) Crown Copyright 2011. All rights reserved. Licence number 100020449

Site location plan 1:1250

N

DBD Architectural Consultancy Ltd ©2018

1. Copyright is vested with DBD Architectural Consultancy Ltd.

2. All dimensions to be checked on site before proceeding.

3. Contractor to check/adjust dimensions of new work to suit existing conditions.
Do not assume existing structure or details are plumb, square or level.

4. Contractor must notify the architect of any discrepancies before proceeding.

5. All drawings to be read in conjunction with all other consultants drawings and specs.

Rev	Date	Description

DBD Architectural Consultancy

DBD Architectural Consultancy Ltd
50 Broad Street, Leek,
Staffordshire, ST13 5NS
01538 383118
mail@dbdconsultants.co.uk
www.dbdconsultants.co.uk

Client
Mrs D Hudson
Ashenhurst Hall Farm
Bradnop LEEK ST13 7NA

Project
Proposed barn conversion

Title
Site location plans

Stage: Planning		
Size: A2	Date: 20.04.18	Job No: 1876-250
Scale: 1:1250		
Drawing Number: PL 01		