The Gables

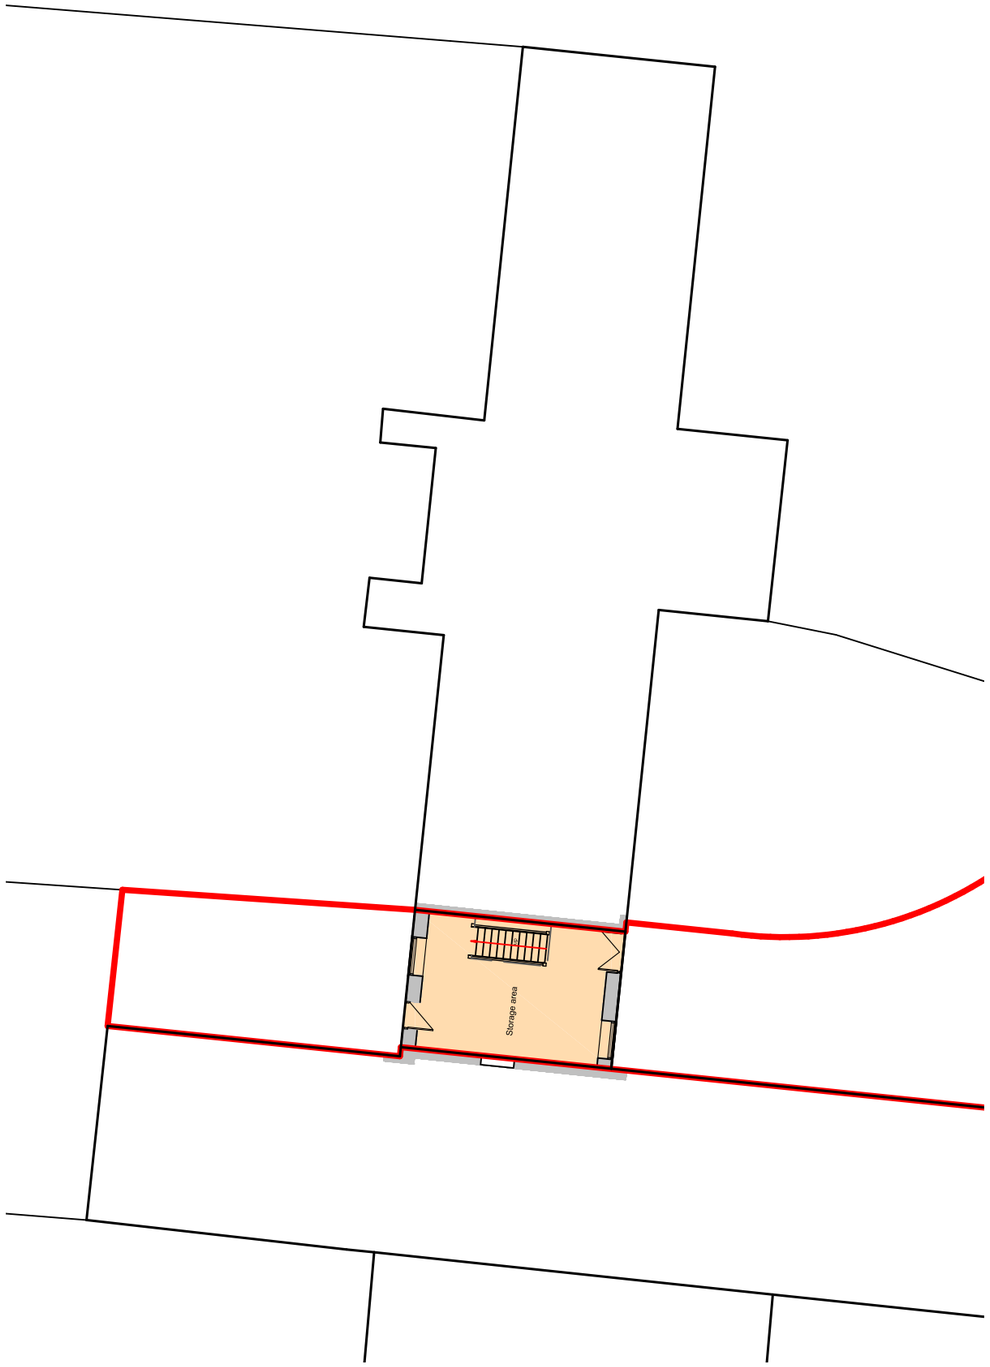

Site plan as existing 1:200

The Gables

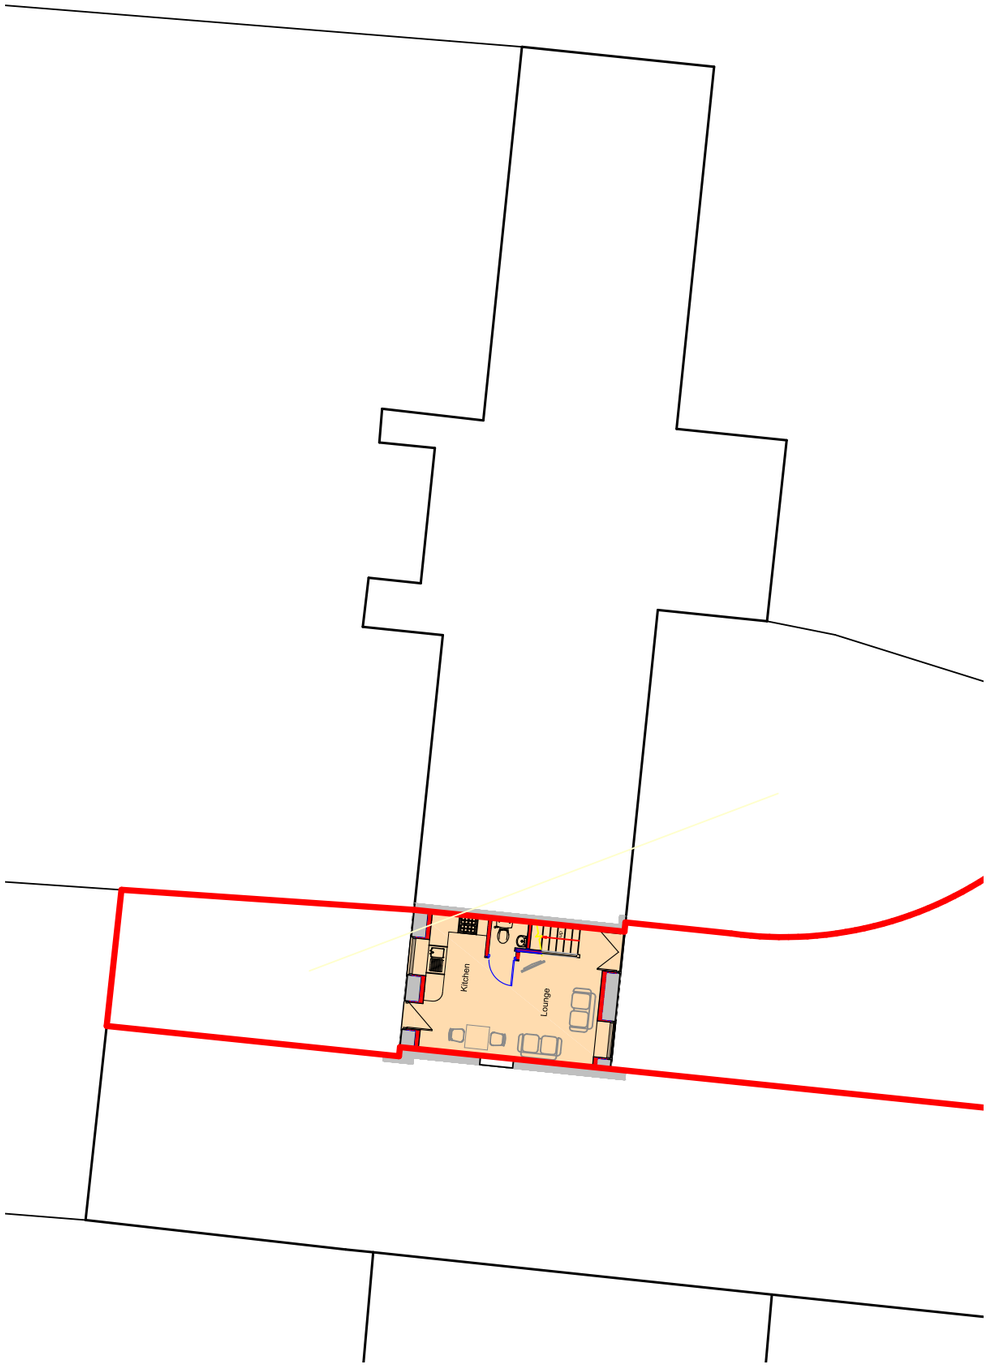

Site plan as proposed 1:200

N

DBD Architectural Consultancy Ltd ©2018

1. Copyright is vested with DBD Architectural Consultancy Ltd.

2. All dimensions to be checked on site before proceeding.

3. Contractor to check/adjust dimensions of new work to suit existing conditions.
Do not assume existing structure or details are plumb, square or level.

4. Contractor must notify the architect of any discrepancies before proceeding.

5. All drawings to be read in conjunction with all other consultants drawings and specs.

Rev	Date	Description

DBD Architectural Consultancy

DBD Architectural Consultancy Ltd
50 Broad Street, Leek,
Staffordshire, ST13 5NS
01538 383118
mail@dbdconsultants.co.uk
www.dbdconsultants.co.uk

Mrs D Hudson
Ashenhurst Hall Farm
Bradnop LEEK ST13 7NA
Client

Proposed barn conversion
Project

Title

Site plans

Stage: Planning

Size:	Date:	Job No:
A3	20.04.18	1876-250
Scale: 1:200		

Drawing Number: PL 02