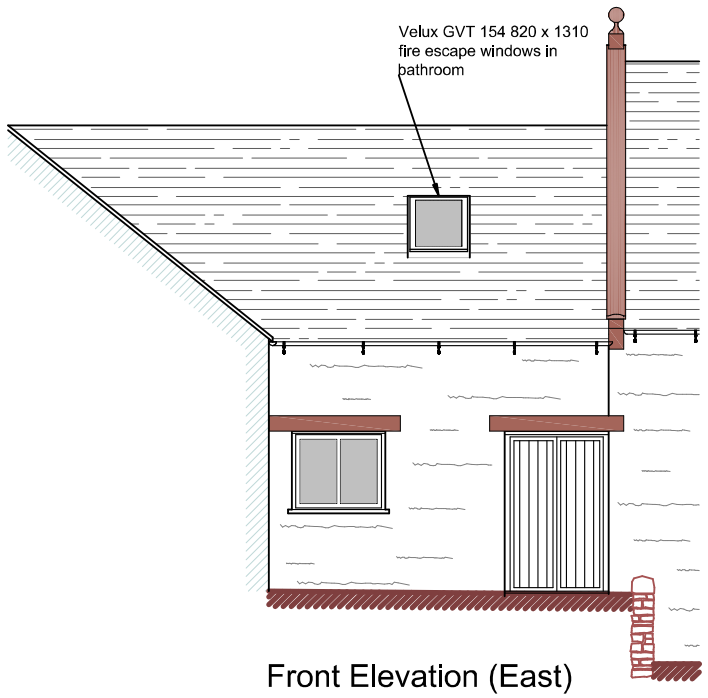

Front Elevation (East)

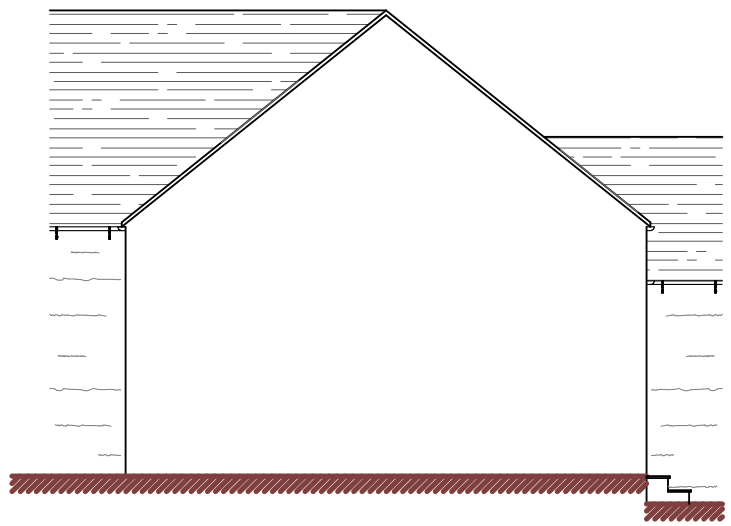

Side elevation (North)

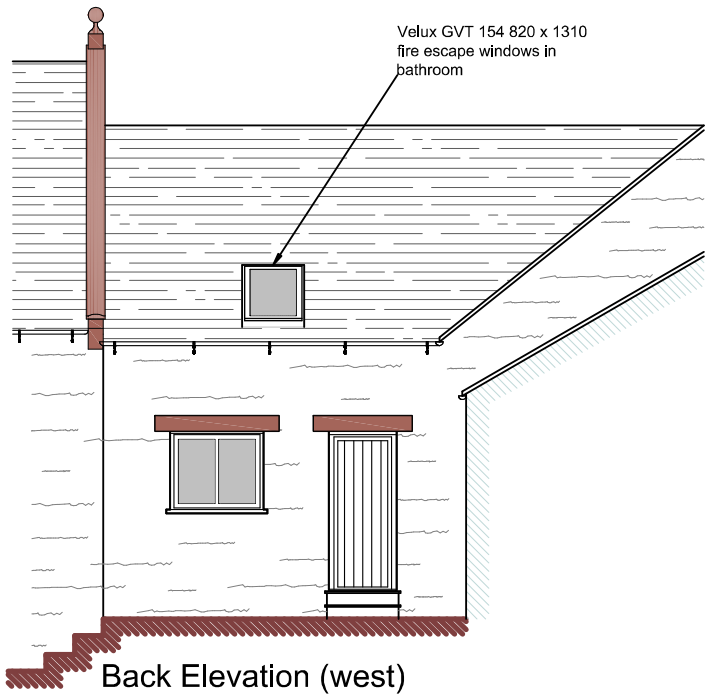

Back Elevation (west)

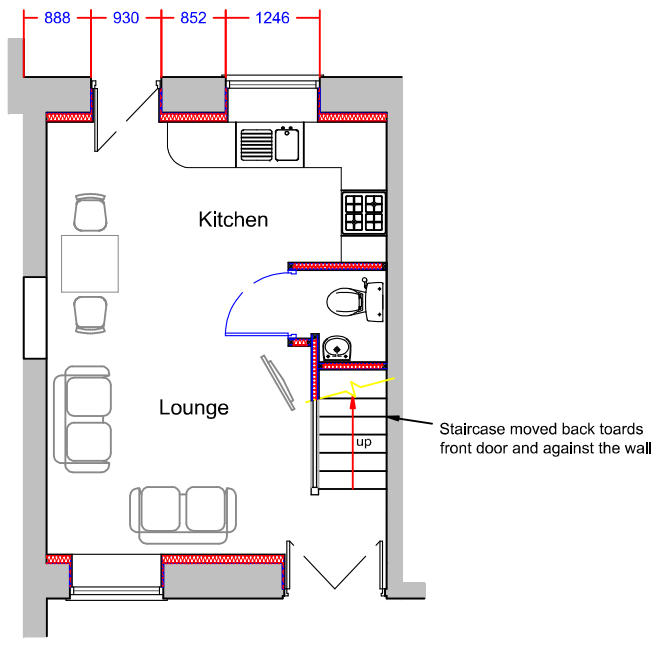

Ground floor plan

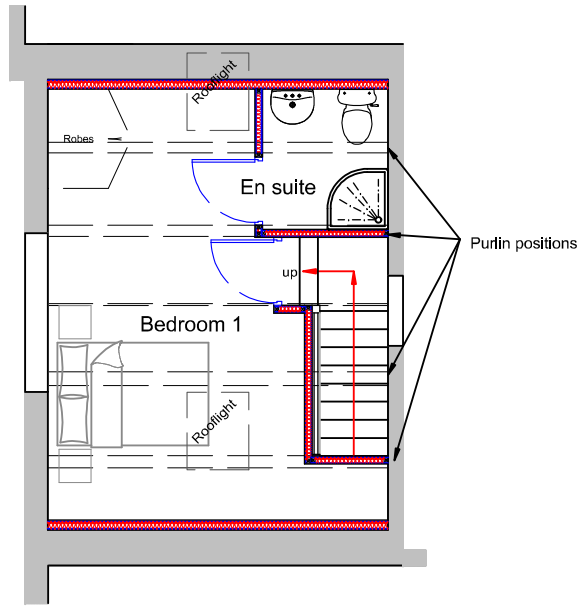

Upper floor plan

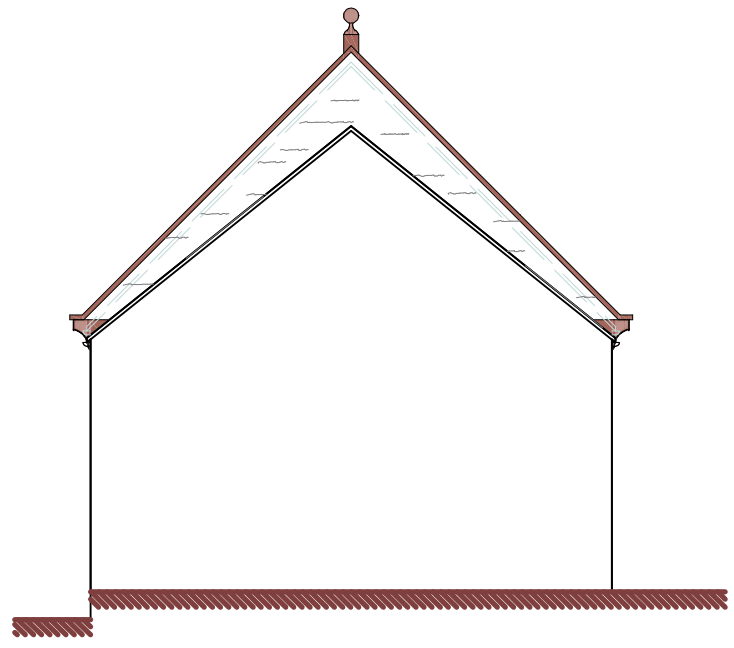

Side elevation (south)

DBD Architectural Consultancy Ltd ©2018

1. Copyright is vested with DBD Architectural Consultancy Ltd.

2. All dimensions to be checked on site before proceeding.

3. Contractor to check/adjust dimensions of new work to suit existing conditions.
Do not assume existing structure or details are plumb, square or level.

4. Contractor must notify the architect of any discrepancies before proceeding.

5. All drawings to be read in conjunction with all other consultants drawings and specs.

Rev	Date	Description
C	11.07.19	Minor bathroom amendments
B	15.01.19	Minor amendments
A	21.12.18	Minor amendments

DBD Architectural Consultancy

DBD Architectural Consultancy Ltd
50 Broad Street, Leek,
Staffordshire, ST13 5NS
01538 383118
mail@dbdconsultants.co.uk
www.dbdconsultants.co.uk

Client
Mrs D Hudson
Ashenhurst Hall Farm
Bradnop LEEK ST13 7NA

Project
Proposed barn conversion

Title
Plans and elevations as proposed

Stage: Planning		
Size: A3	Date: 20.12.18	Job No: 1876-250
Scale: 1:100		
Drawing Number: PL 04C		

Initial draft scheme for comments