Lower
Moor End

Proposed Site Plan

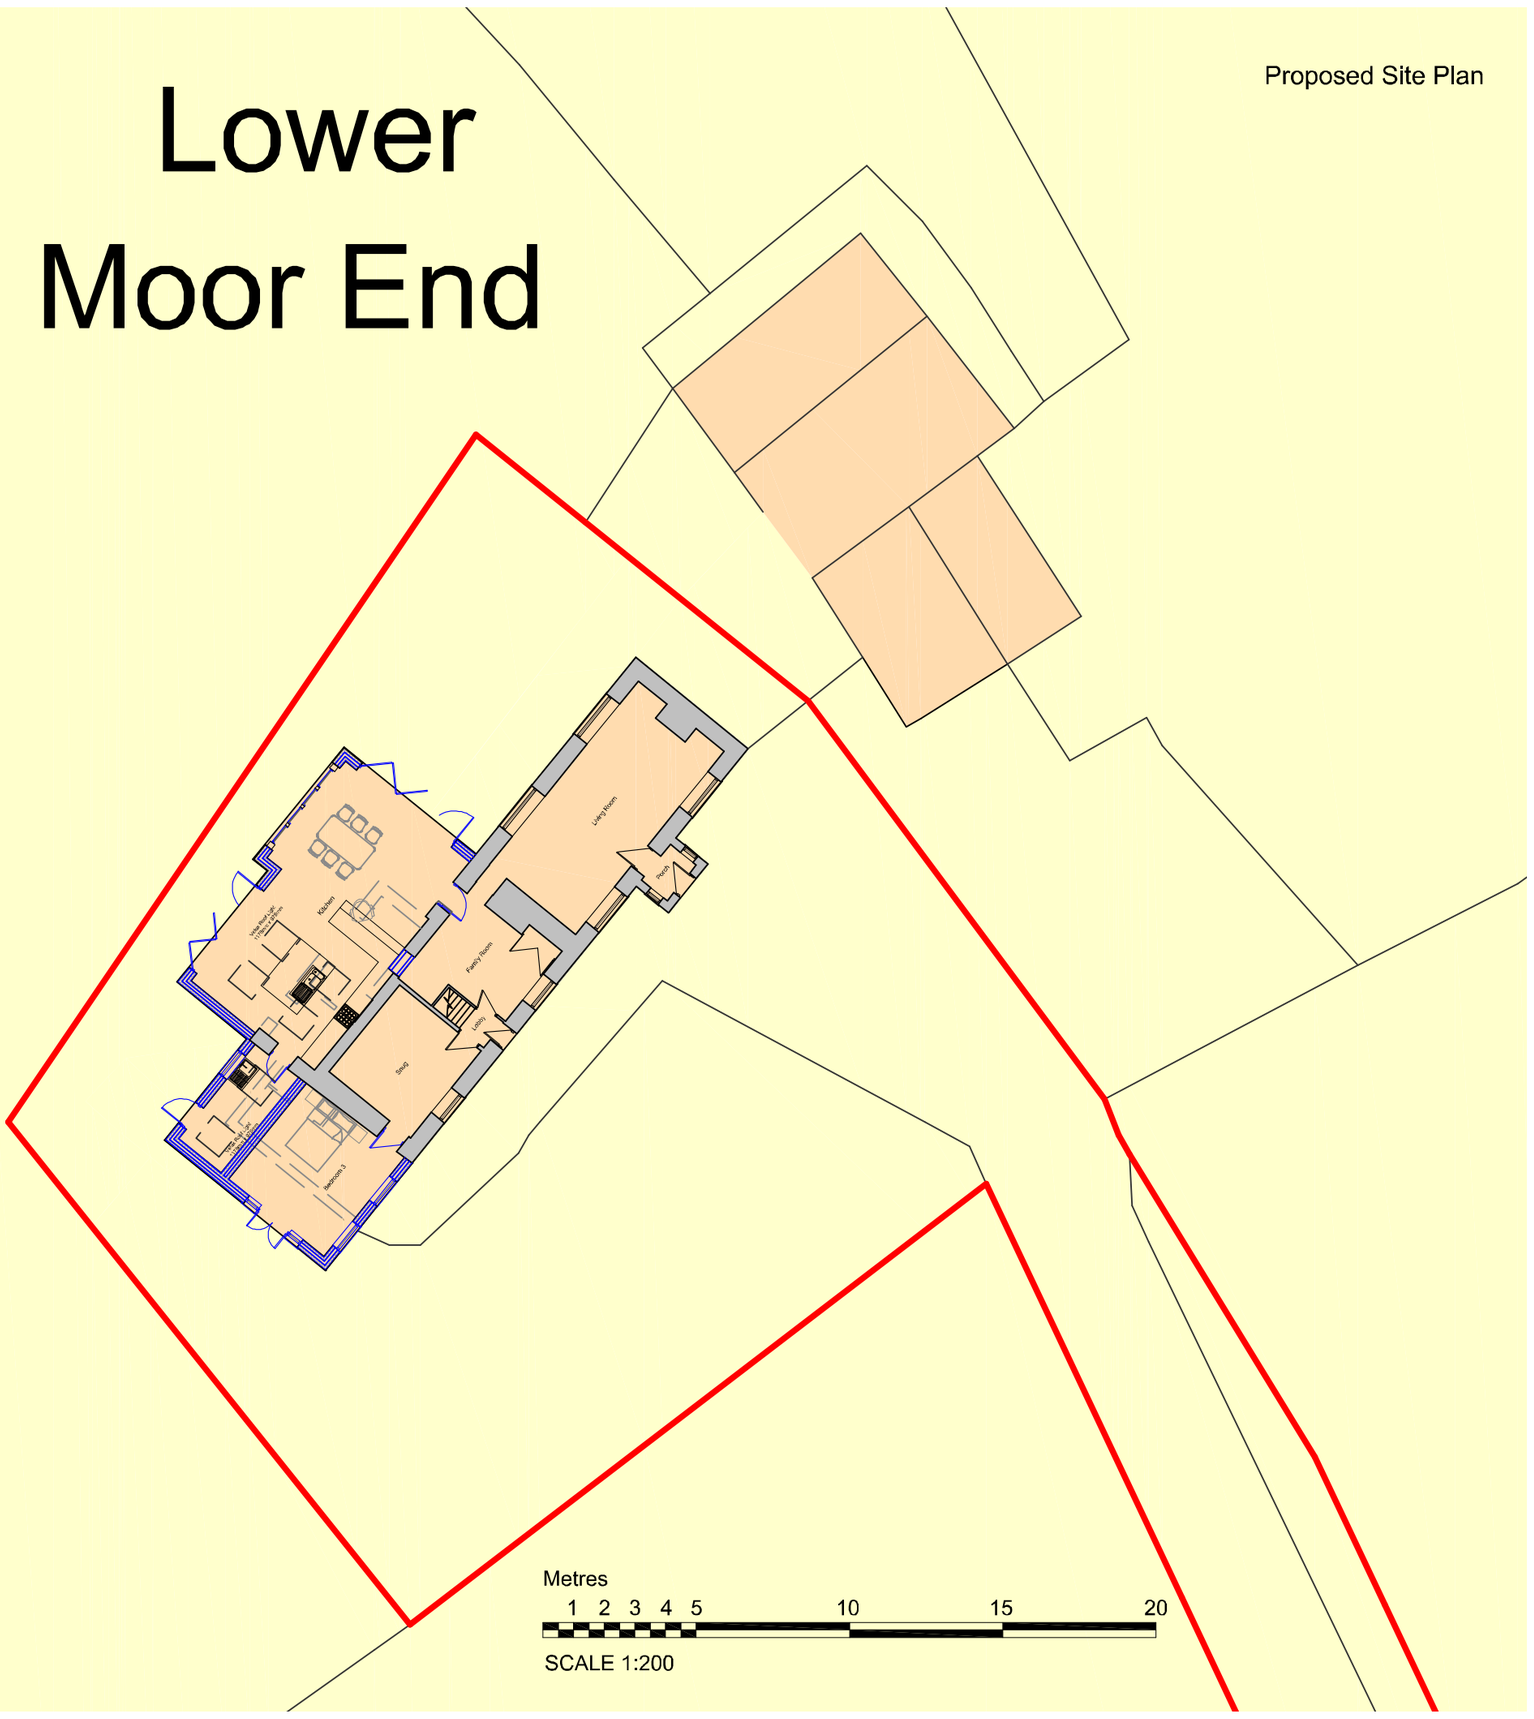

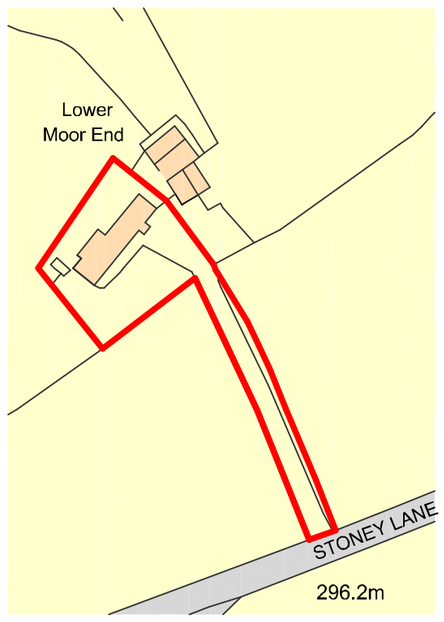

Metres
10 20 30 40 50 60 70 80 90 100
SCALE 1:1250

Site Location Plan

Lower
Moor End

Existing Site Plan

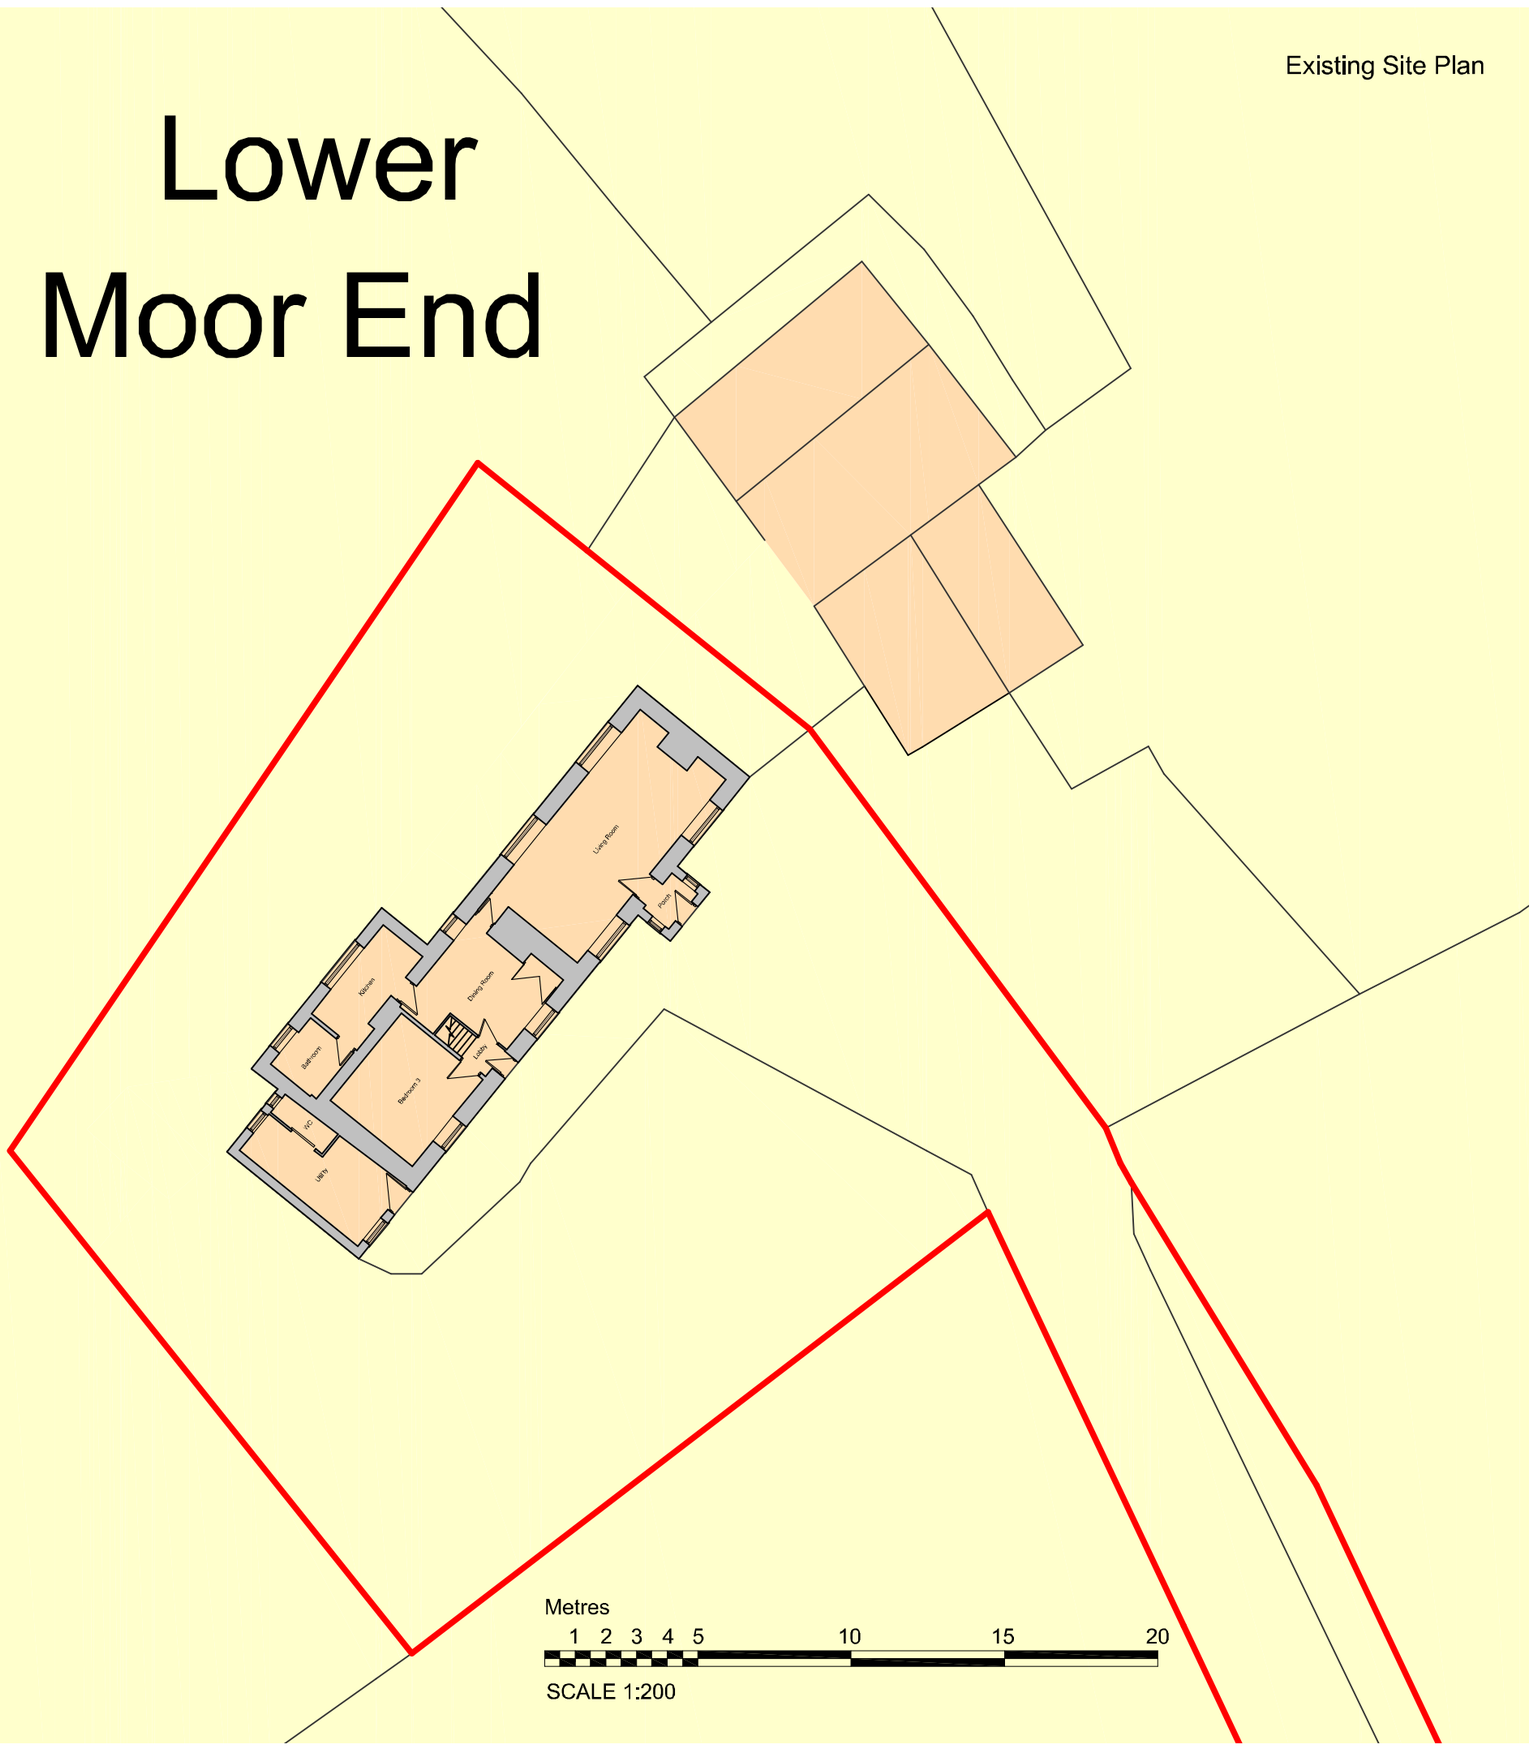

N

DBD Architectural Consultancy Ltd ©2019

1. Copyright is vested with DBD Architectural Consultancy Ltd.

2. All dimensions to be checked on site before proceeding.

3. Contractor to check/adjust dimensions of new work to suit existing conditions.
Do not assume existing structure or details are plumb, square or level.

4. Contractor must notify the architect of any discrepancies before proceeding.

5. All drawings to be read in conjunction with all other consultants drawings and specs.

Rev	Date	Description
A	8.8.19	Amended to clients comments

DBD Architectural Consultancy

DBD Architectural Consultancy Ltd
50 Broad Street, Leek,
Staffordshire, ST13 5NS
01538 383118
mail@dbdconsultants.co.uk
www.dbdconsultants.co.uk

Mr Mycock
Lower Moorend Farm, Stoney Lane
ST10 3EP
Client

Proposed Rear and Side Extension
Project

Title
Proposed Site Plans

Stage: Planning
Size: A2
Scale: 1:200
Date: 07.01.19
Job No: 1937
Drawing Number: PL01A

Initial draft scheme for comments