

Front Elevation



Rear Elevation

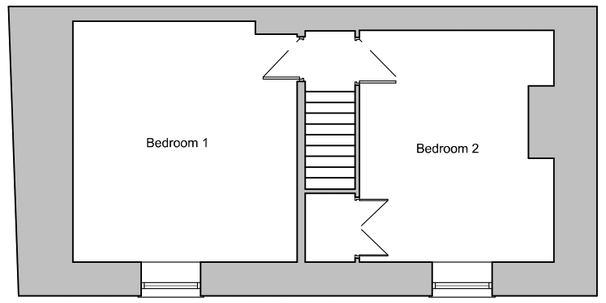

First Floor Plan



Side Elevation

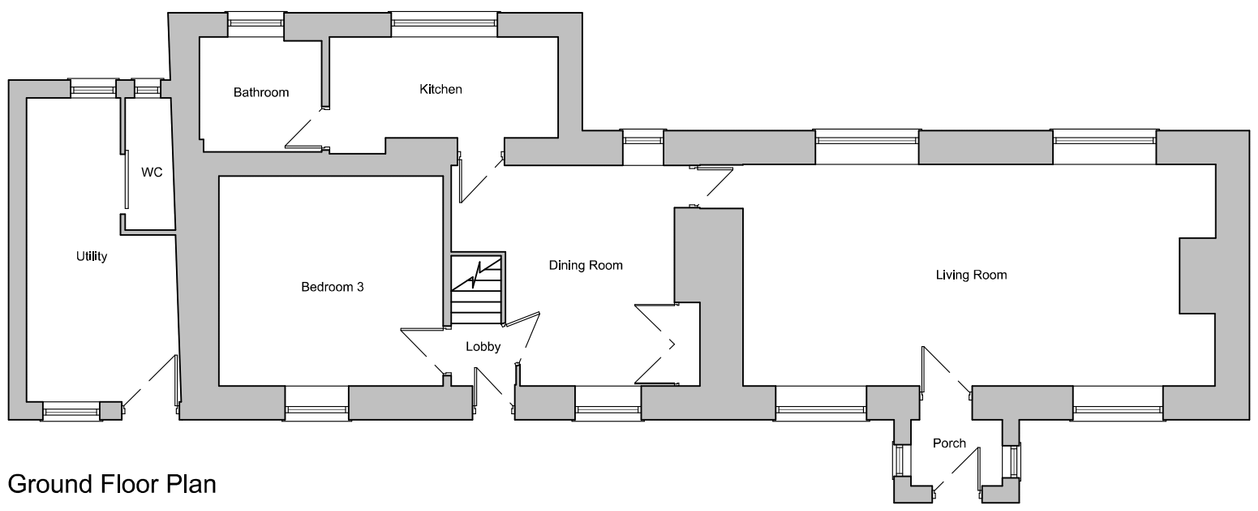

Ground Floor Plan

Metres

1 2 3 4 5 10

SCALE 1:100

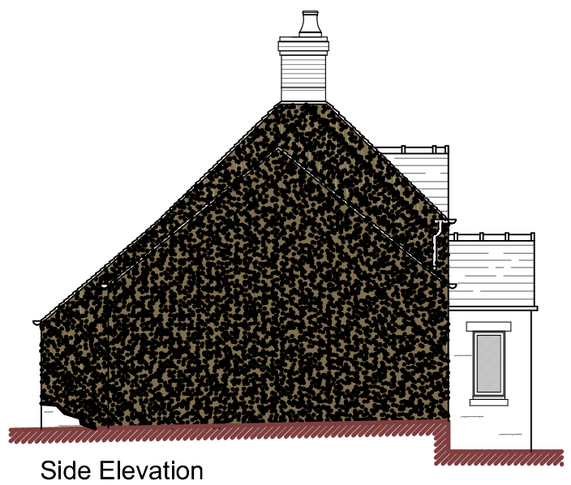

Side Elevation

DBD Architectural Consultancy Ltd ©2019

1. Copyright is vested with DBD Architectural Consultancy Ltd.

2. All dimensions to be checked on site before proceeding.

3. Contractor to check/adjust dimensions of new work to suit existing conditions.
Do not assume existing structure or details are plumb, square or level.

4. Contractor must notify the architect of any discrepancies before proceeding.

5. All drawings to be read in conjunction with all other consultants drawings and specs.

Rev	Date	Description

DBD Architectural Consultancy

DBD Architectural Consultancy Ltd
50 Broad Street, Leek,
Staffordshire, ST13 5NS
01538 383118
mail@dbdconsultants.co.uk
www.dbdconsultants.co.uk

Client: Mr Mycock
Lower Moorend Farm, Stoney Lane
ST10 3EP

Project: Proposed Rear and Side Extension

Title: Existing Plans

Stage: Planning		
Size: A2	Date: 07.01.19	Job No: 1937
Scale: 1:100		
Drawing Number: PL02		

Initial draft scheme for comments