Equestrian - Stables and Feed Store

site block plan
scale 1:100

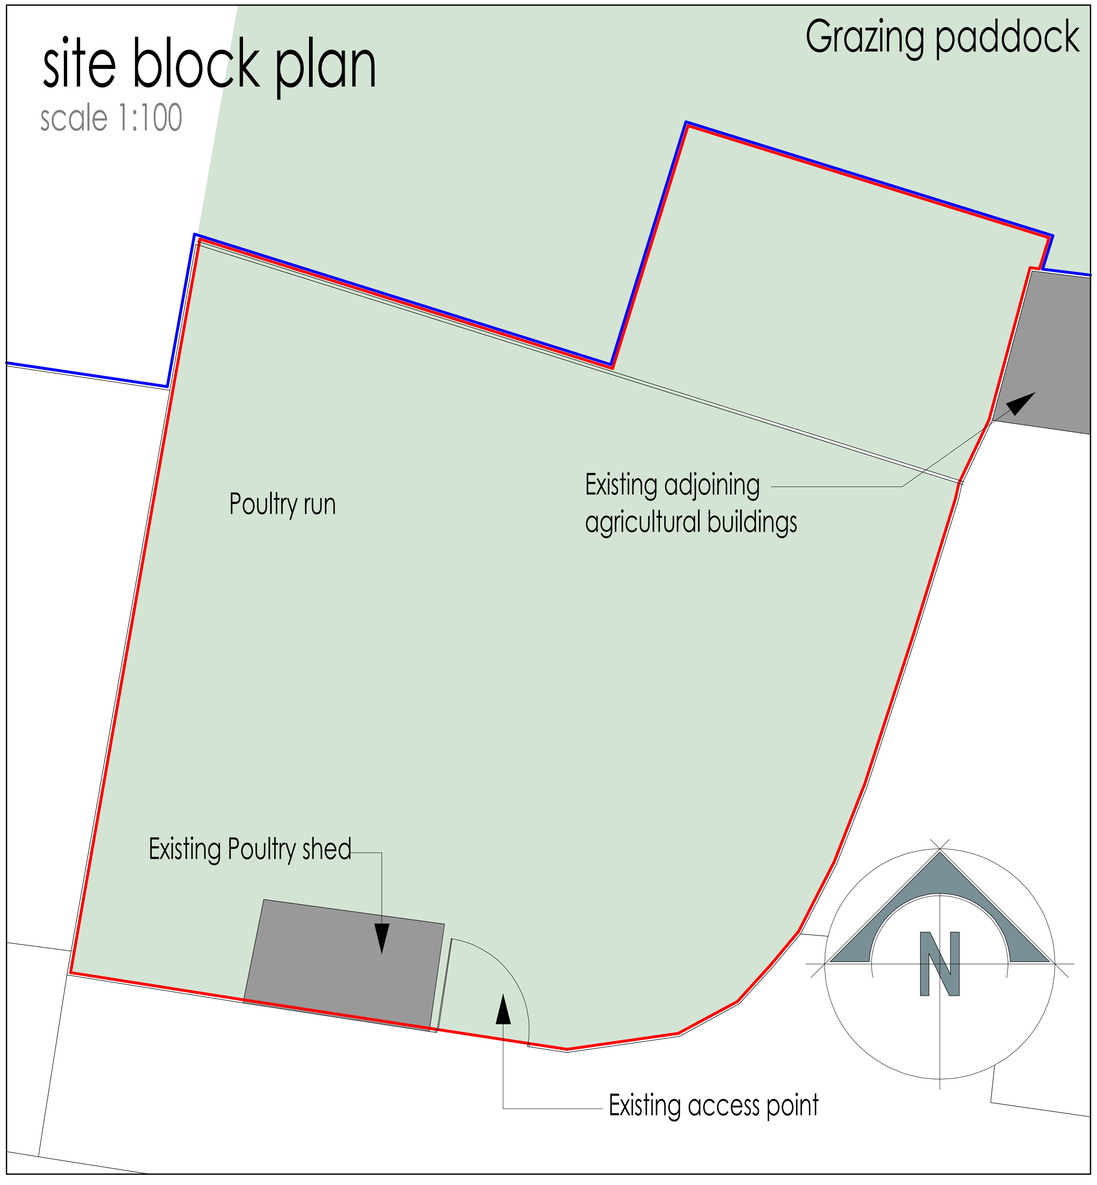

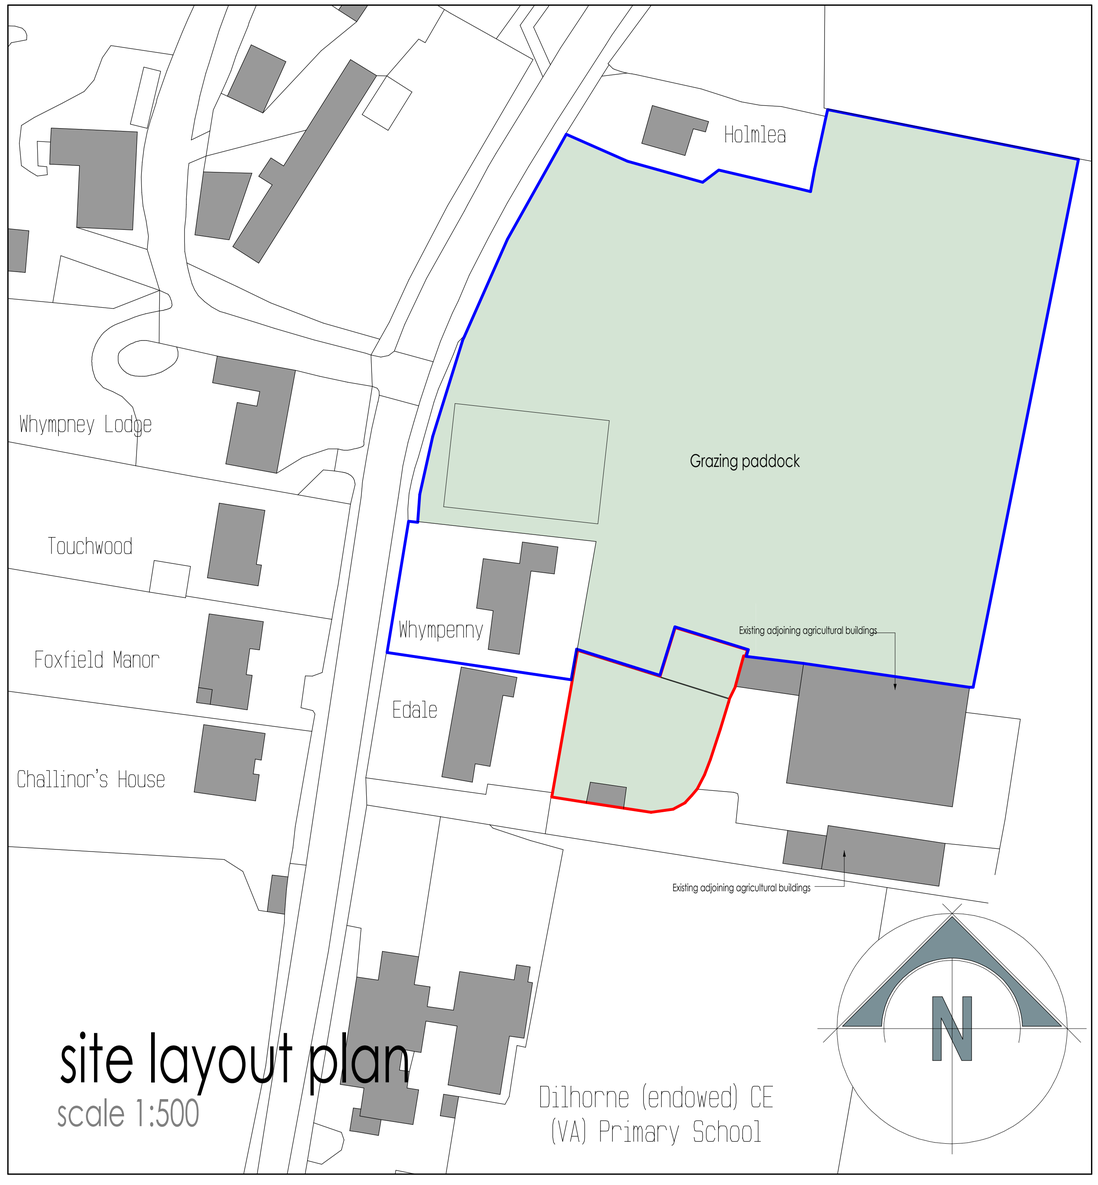

site layout plan
scale 1:500

Client

Contract
Stables and feed store at land to the east of Whympenny, Godley Lane, Dilhorne ST10 2PF

Drawing Title
Existing Conditions
Site Plans

Date: July 2019	Status: Preliminary
Scale: 1:100 1:500 @ A1	Contract Number: 5489
Drg. No.: 5489 - 001	Revision Suffix:

Revisions