Equestrian - Stables and Feed Store

site block plan
scale 1:100

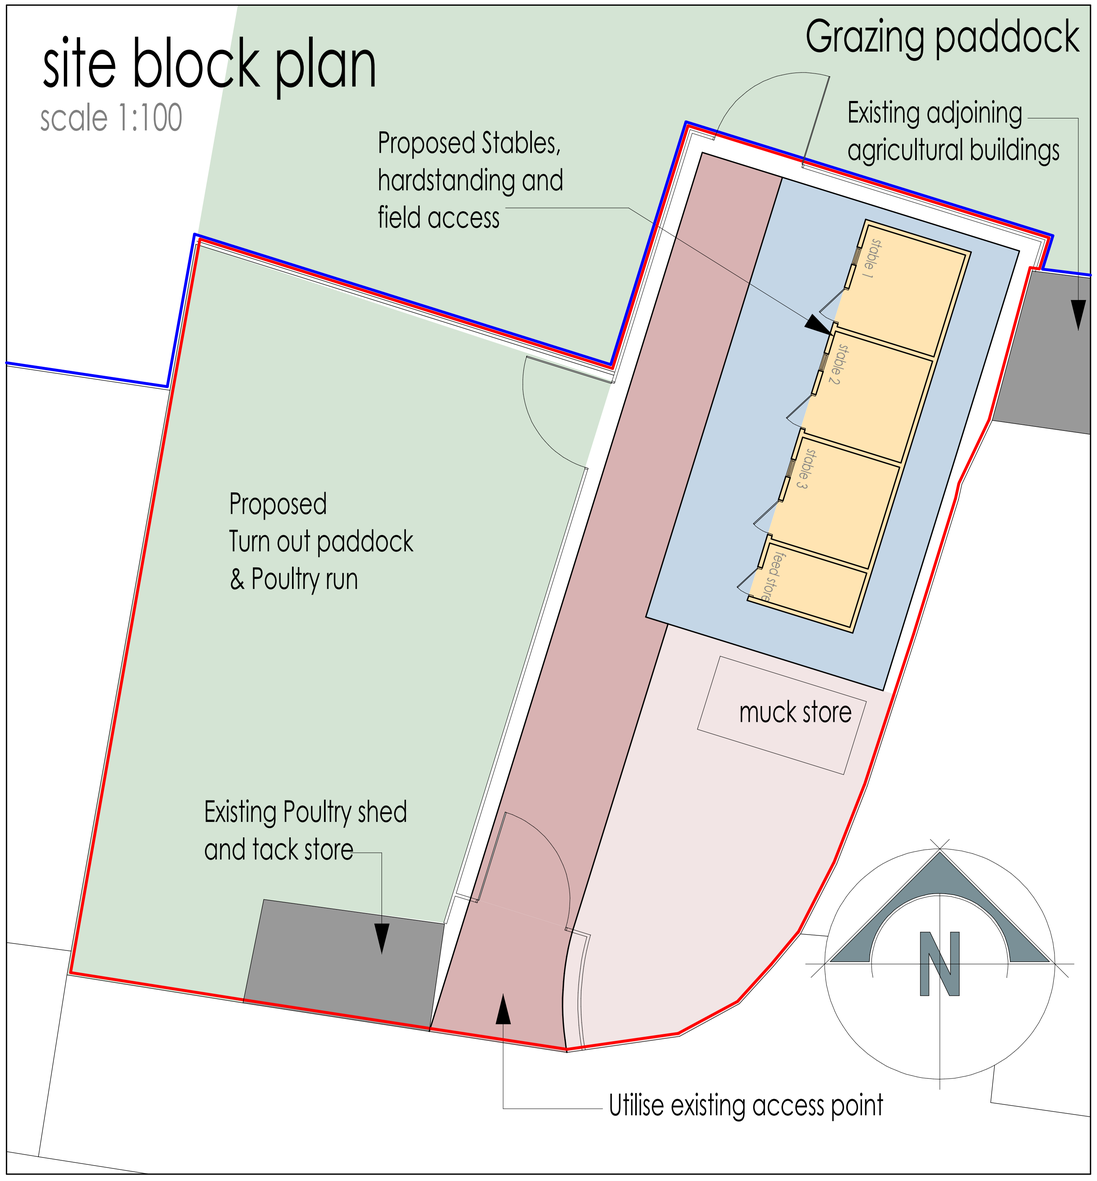

site layout plan
scale 1:500

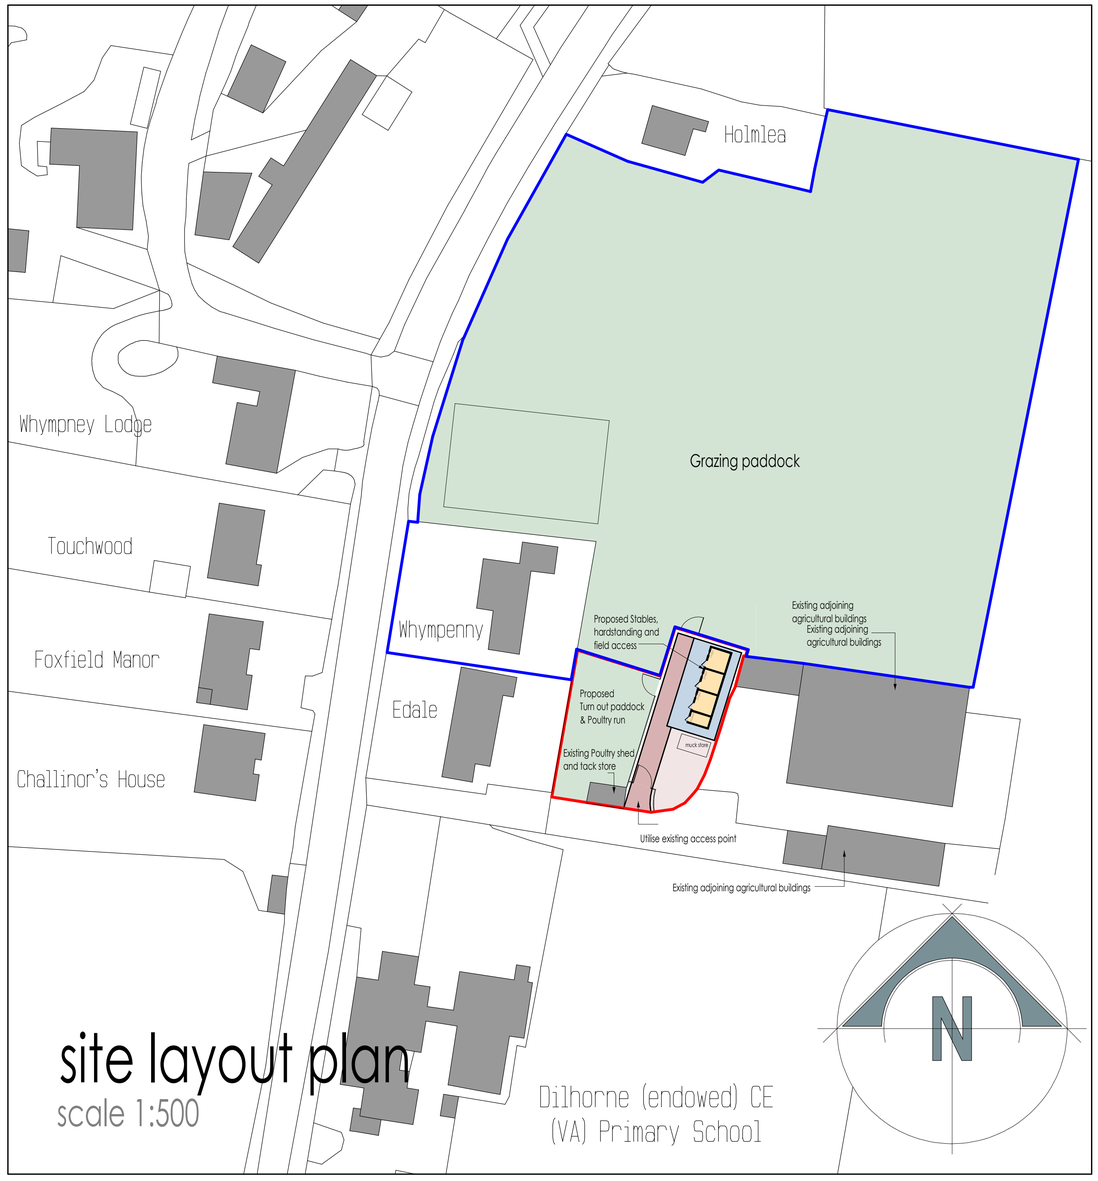

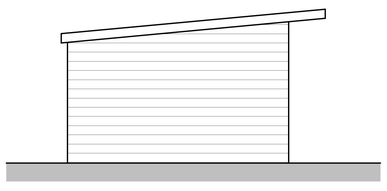

side elevation



front elevation

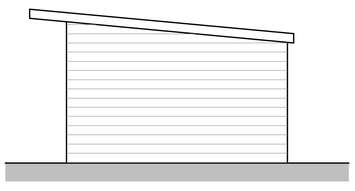

side elevation

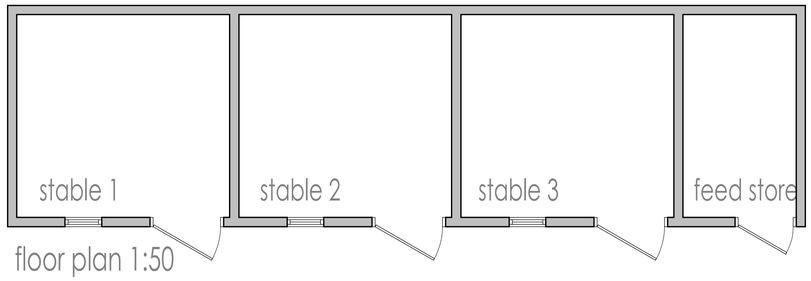

floor plan 1:50

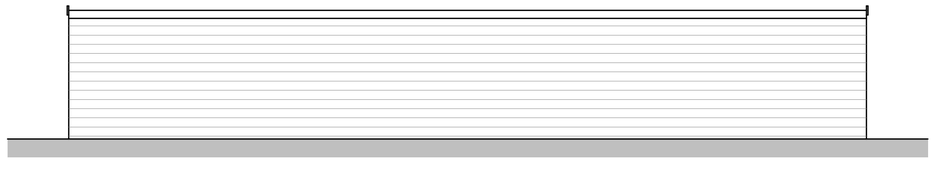

rear elevation

Client

Contract
Stables and feed store at land to the east of Whympenny, Godley Lane, Dilhorne ST10 2PF

Drawing Title
Proposed Conditions
Floor Plans, Elevations and Site Plans

Date	July 2019	Status	Preliminary
Scale	1:50 1:100 1:500 @ A1	Contract Number	5489
Drg. No.	5489 - 002	Revision Suffix	

Revisions