

Equestrian - Stable and Menage

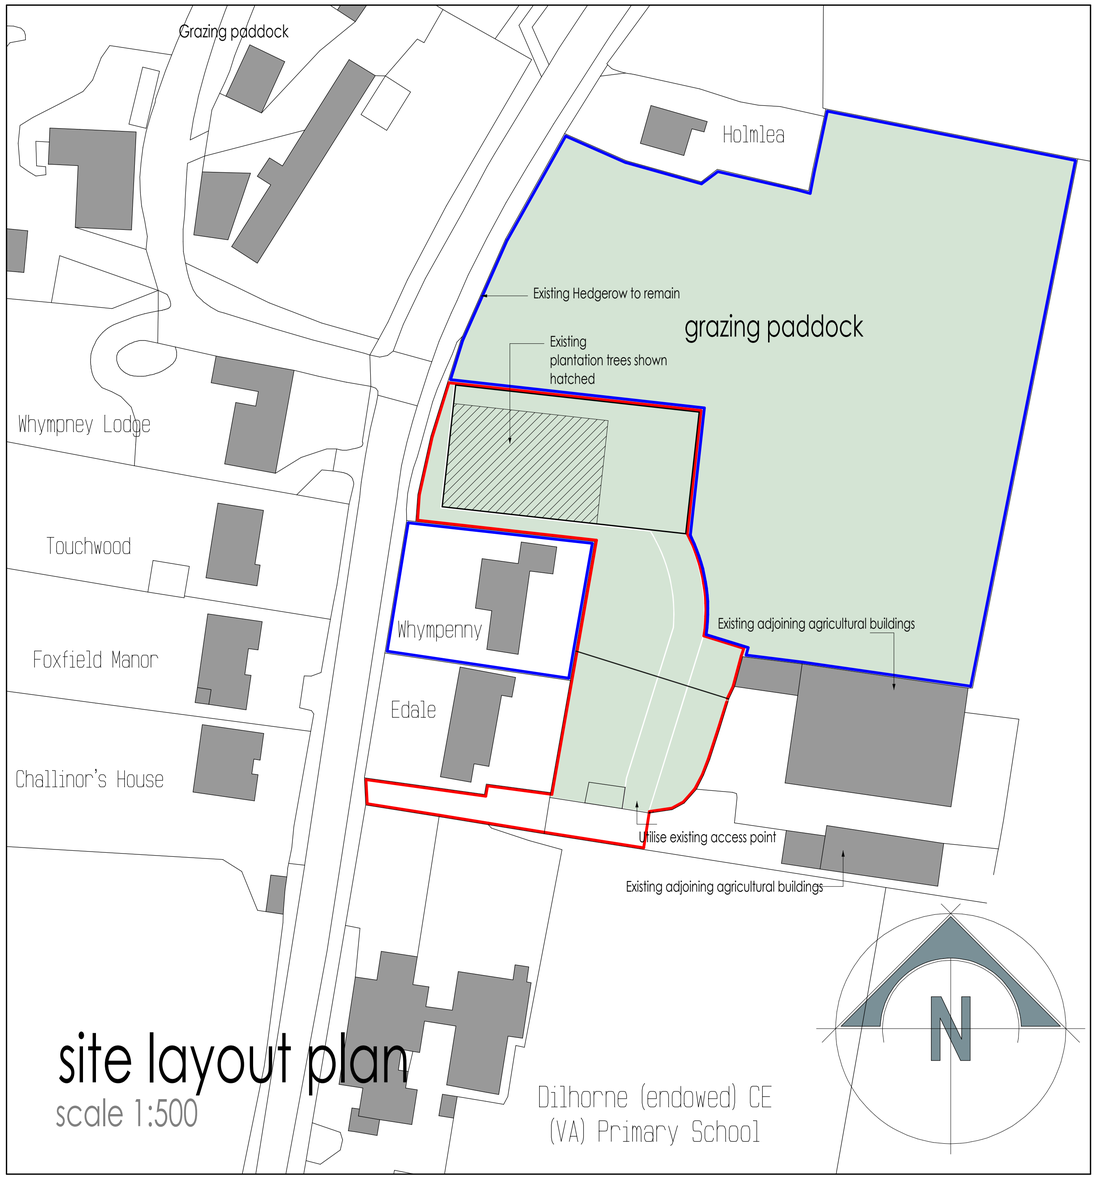

site layout plan
scale 1:500

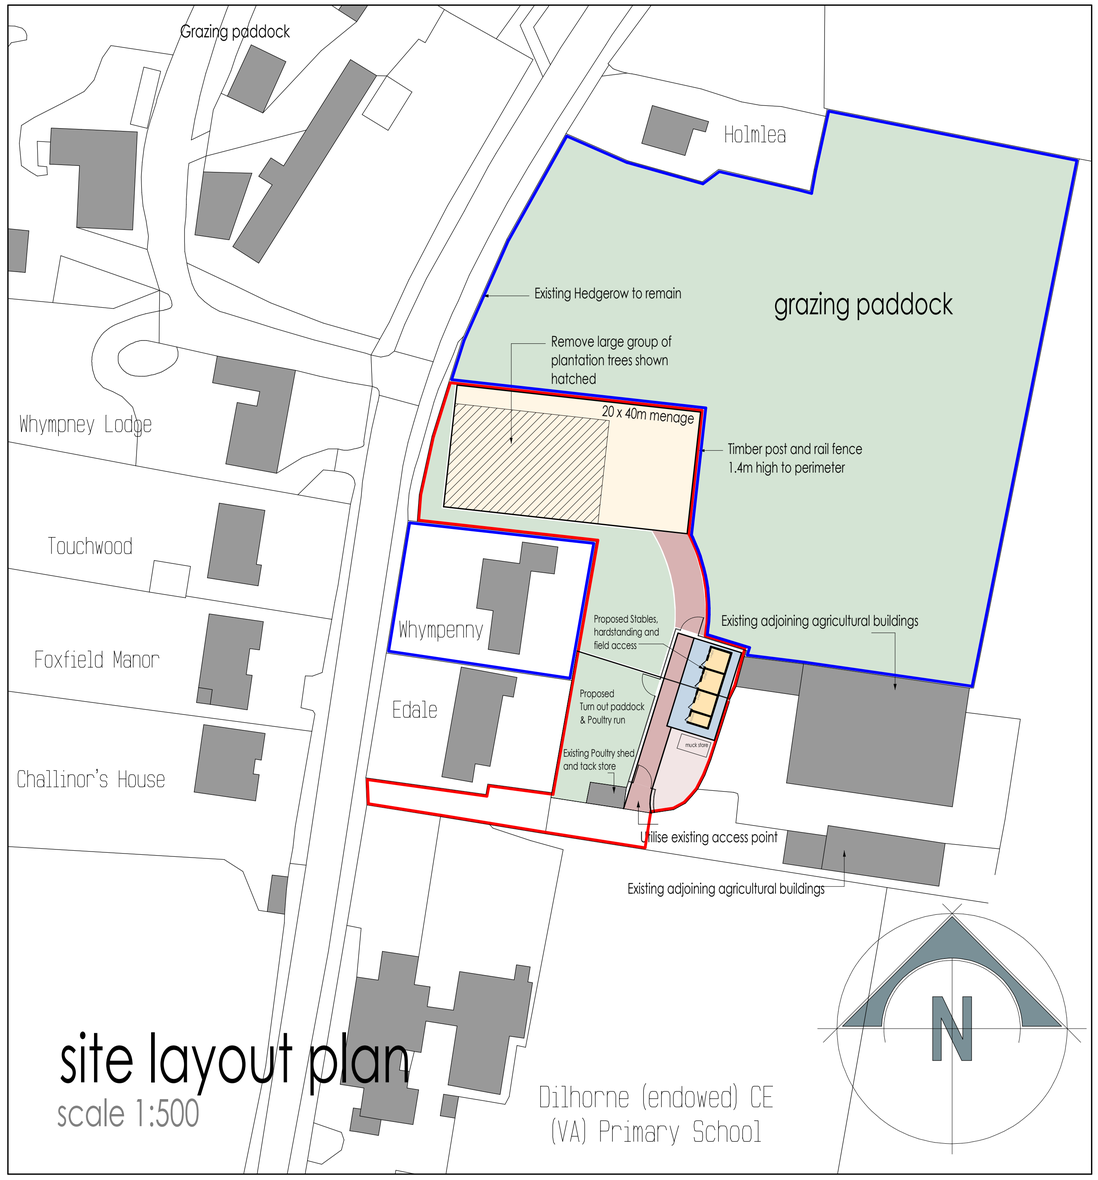

site layout plan
scale 1:500

Client

Contract
Stables and Menage to the East and North of
Whympenny, Godley Lane, Dilhorne ST10 2PF

Drawing Title
Existing & Proposed Conditions
Site Plans

Date	July 2019	Status	Preliminary
Scale	1:100 @ A1	Contract Number	5489
Drg. No.	5489 - 006	Revision Suffix	A

Revisions

Rev A	24.07.19	Red line added