
Equestrian - Stables and Menage

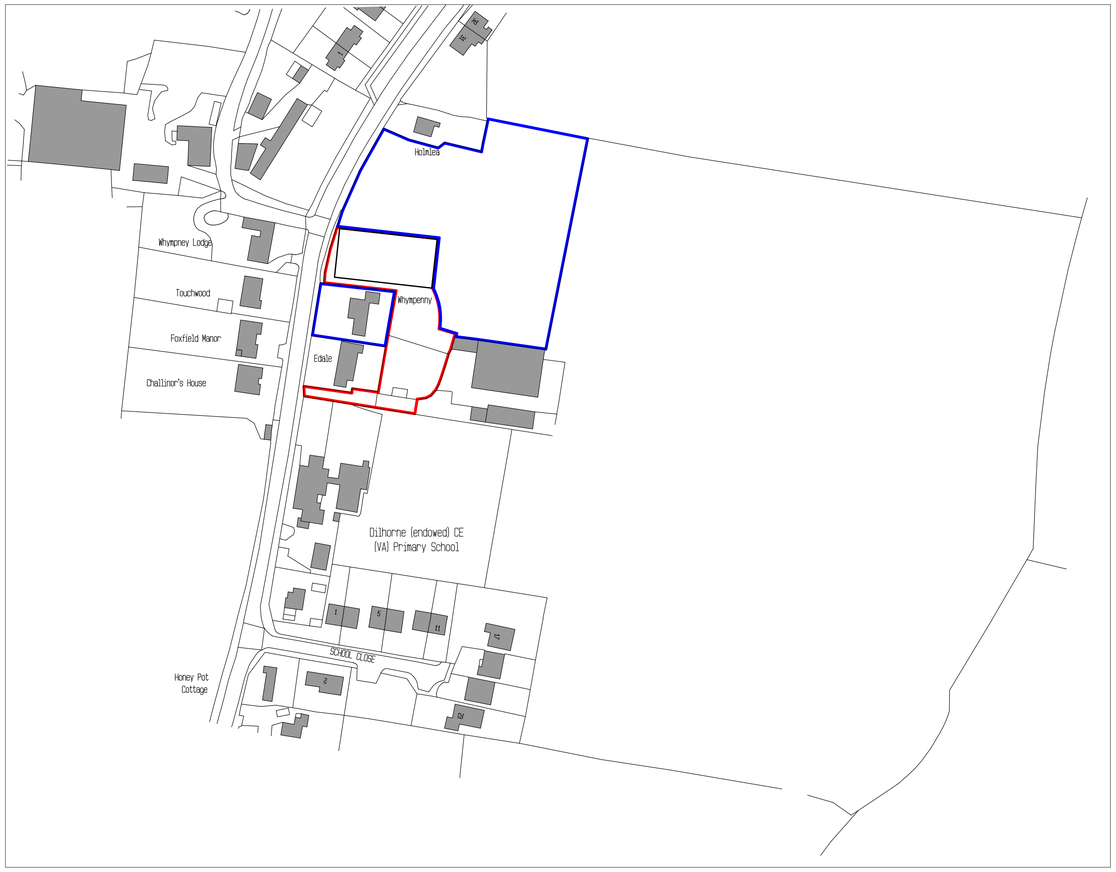

Ordnance Survey, (c) Crown Copyright 2019. All rights reserved. Licence number 100022432

site location plan

scale 1:1250

N

Client

Contract

Menage to the North of
Whympenny, Godley Lane, Dilhorne ST10 2PF

Drawing Title

Existing Conditions - Full Scheme
Site Location Plan

Date July 2019	Status Preliminary
Scale 1:1250 @ A1	Contract Number 5489
Drg. No. 5489 - 007	Revision Suffix

Revisions
