All heights, sizes and dimensions should be checked on site by the contractor before any work is put in hand.

Figured dimensions should be taken in preference to scaling and any errors or omissions reported to the architect at once.

This drawing has been prepared in accordance with the CDM (Construction Design and Management) and all foreseeable design risks to those involved or affected by construction have been avoided wherever possible.

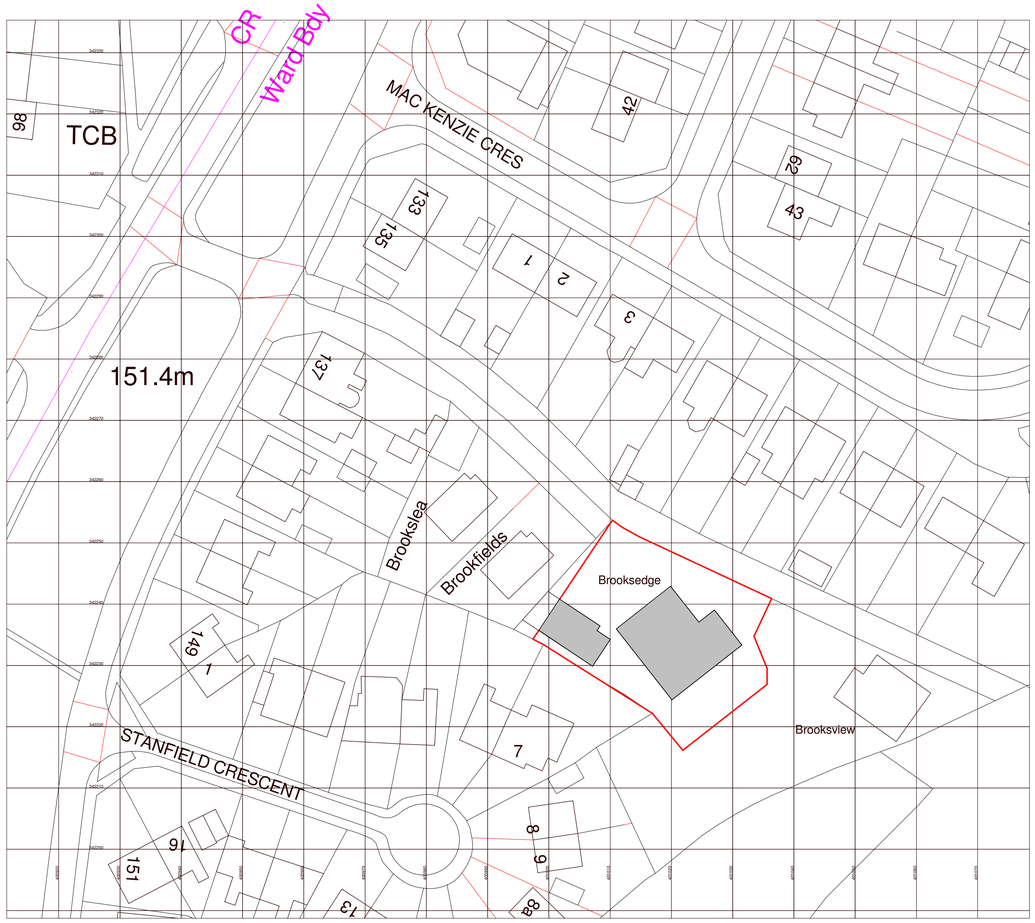

Ordnance Survey, (c) Crown Copyright 2019. All rights reserved. Licence number 100022432

EXISTING SITE LOCATION PLAN
1:500

Scale 1 : 500

0 5 10 25 50 m

N

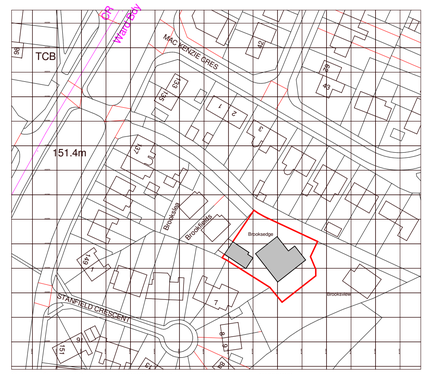

Ordnance Survey, (c) Crown Copyright 2019. All rights reserved. Licence number 100022432

EXISTING SITE PLAN
1:1250

Scale 1 : 1250

0 12.5 25 62.5 125 m

N

Rev	Date	By	Detail

Drawing status

Planning Permission

Client

Mr & Mrs Keeling

Project/Location

Proposed extension and re-modelling

Brooksedge
Tean Road
Cheadle
St10 1LS

SMYTHEMAN ARCHITECTURAL
CIAT

12 High Street
Tean, Stoke-on-Trent
ST10 4DZ
United Kingdom

T +44 (0)1538 722097
F +44 (0)1538 722185
mail@smytheman.co.uk
www.smytheman.co.uk

Drawing title

Site Plan

Date	Drawn	Checked	Job No.
01/26/18	Author	Checker	3136

Scale(s)

As indicated @A1

Drawing number **Revision**

CK19-SA-XX-XX-DR-A-0101