PROPOSED DORMERS TO ROOF

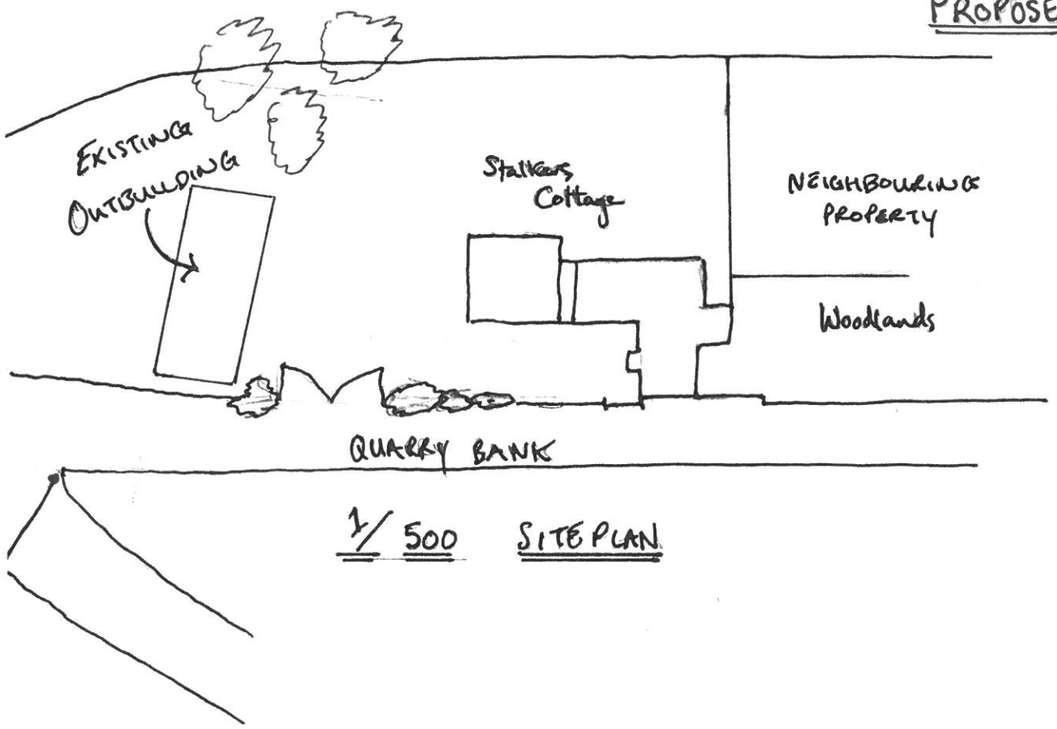

1/500 SITE PLAN



ELEVATION TO ROAD



SIDE ELEVATION

SCALE 1 TO 100

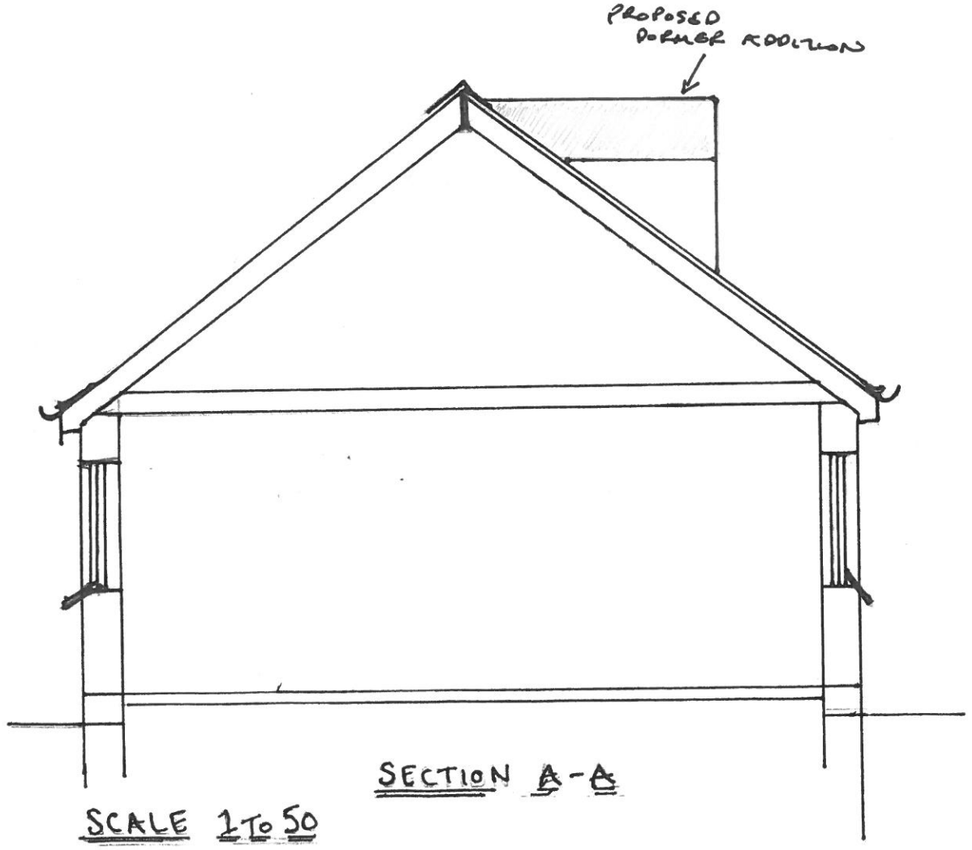

SECTION A-A

SCALE 1 TO 50

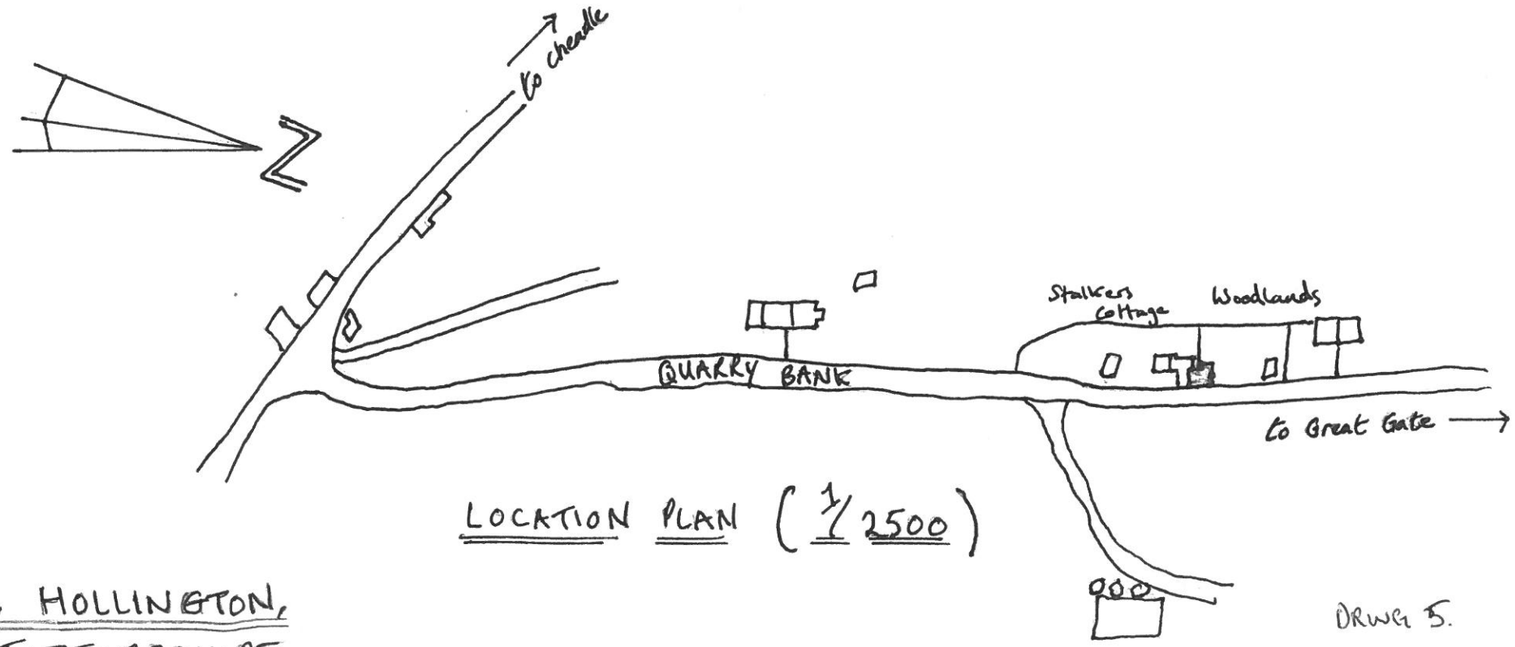

LOCATION PLAN (1/2500)

STALKERS COTTAGE, QUARRY BANK, HOLLINGTON, STAFFORDSHIRE

DRWG 5.