PROPOSED DORMERS TO ROOF

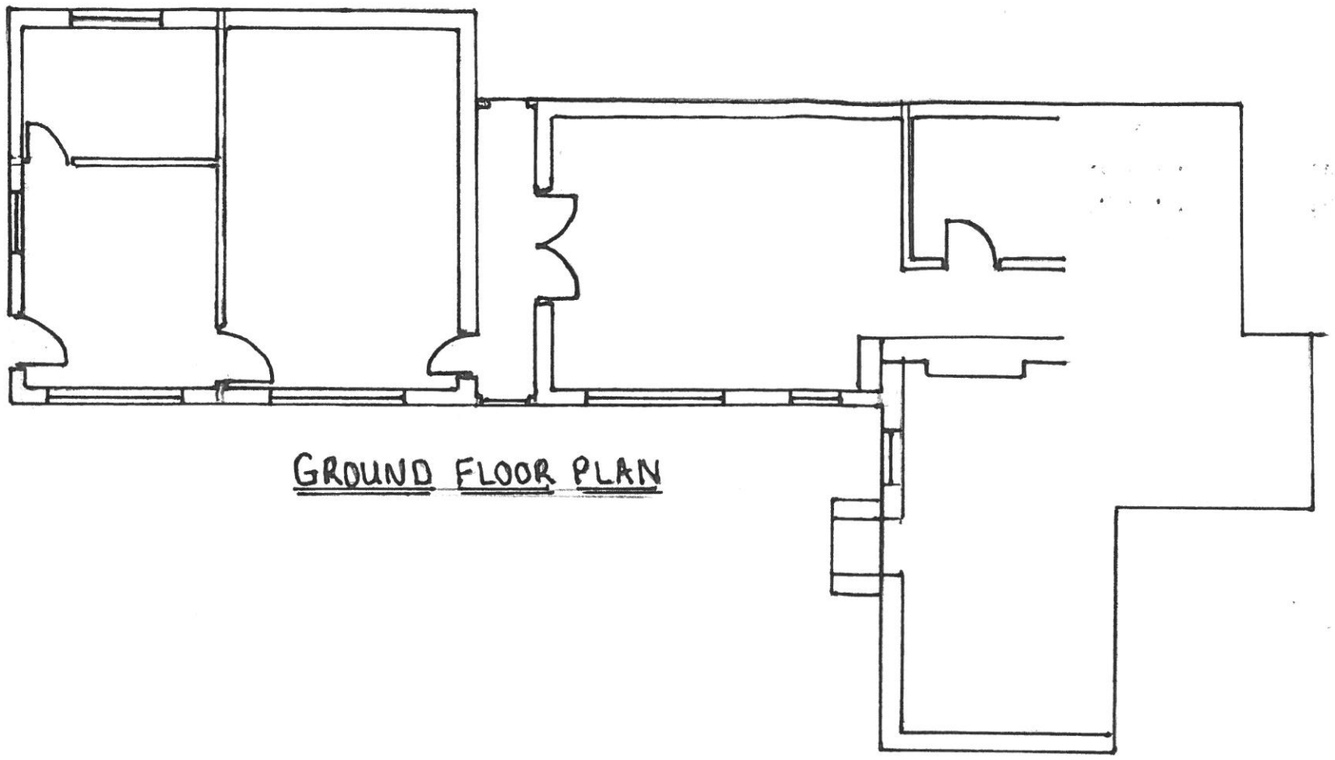

GROUND FLOOR PLAN

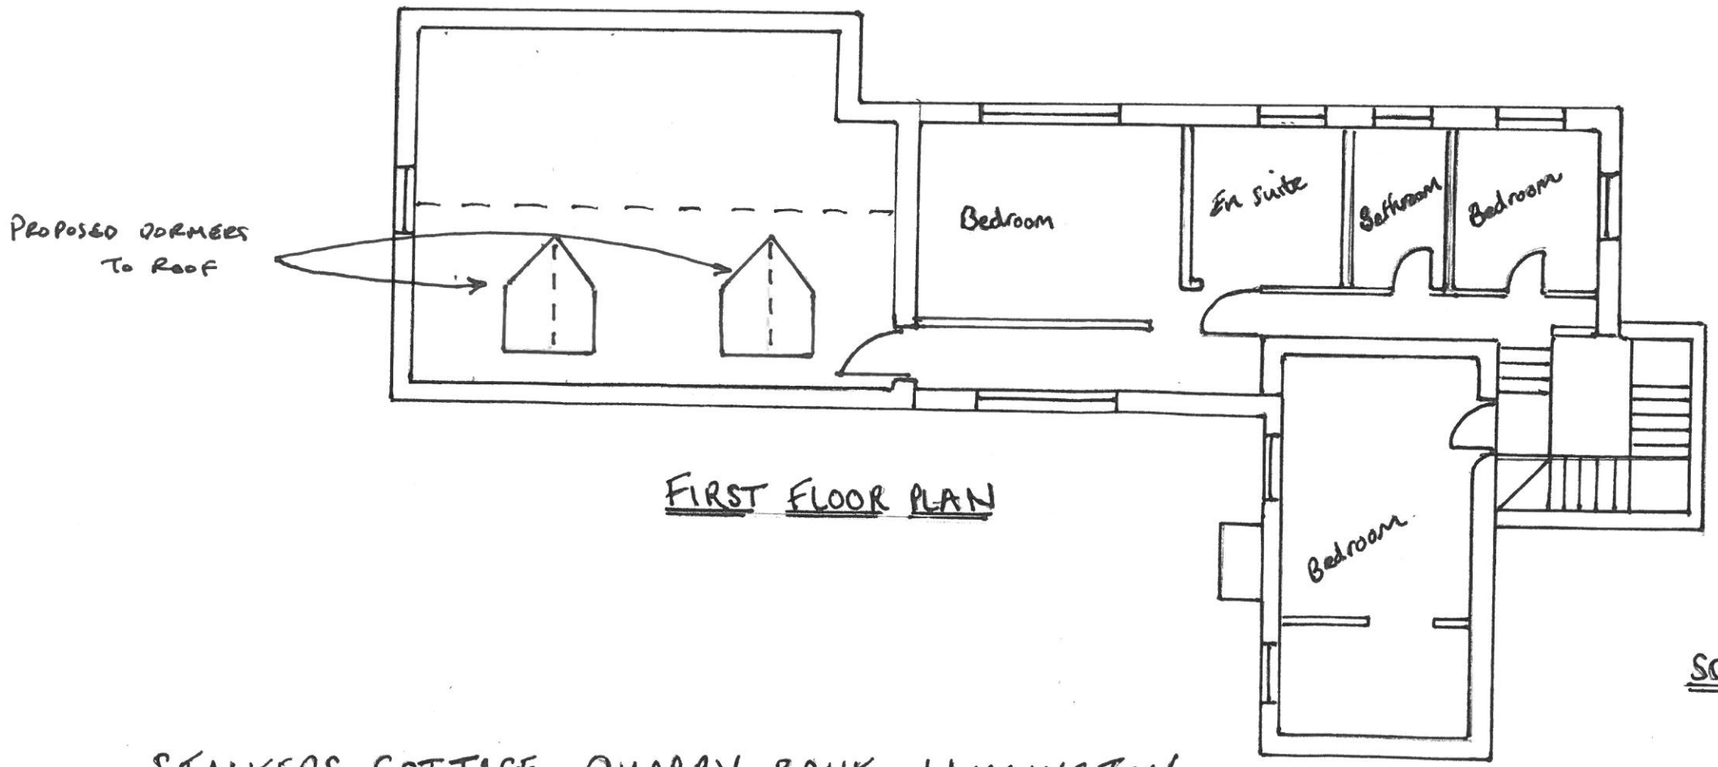

FIRST FLOOR PLAN

SCALE 1 TO 100

STALKERS COTTAGE, QUARRY BANK, HOLLINGTON
STAFFORDSHIRE

DRWG 6.