




Existing Ground Floor Pland

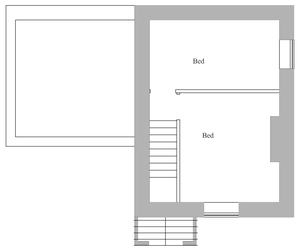

Existing First Floor Plan

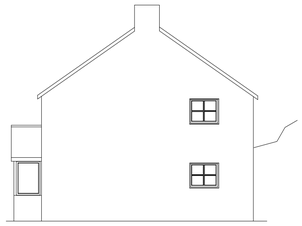


Existing End gable Elevation

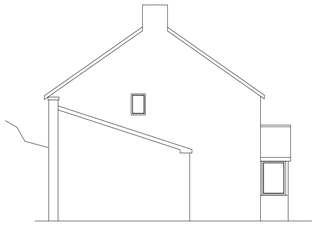

Existing End gable Elevation




Existing Front Elevation

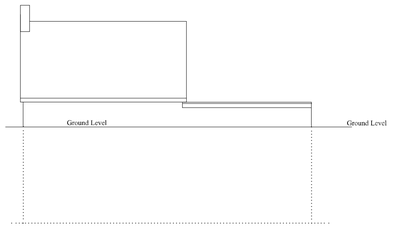


Existing Rear Elevation



Proposed Front Elevation

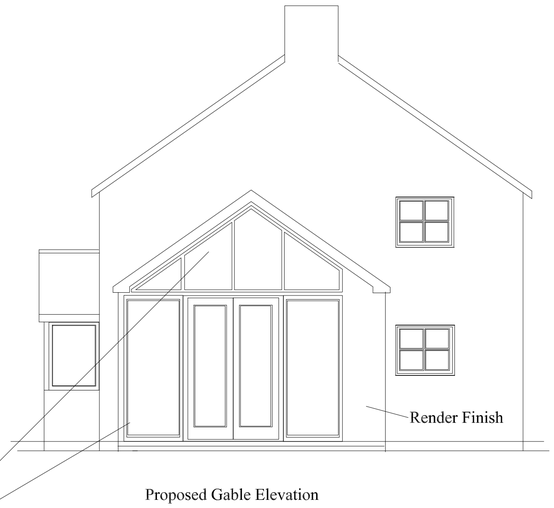


Proposed Gable Elevation

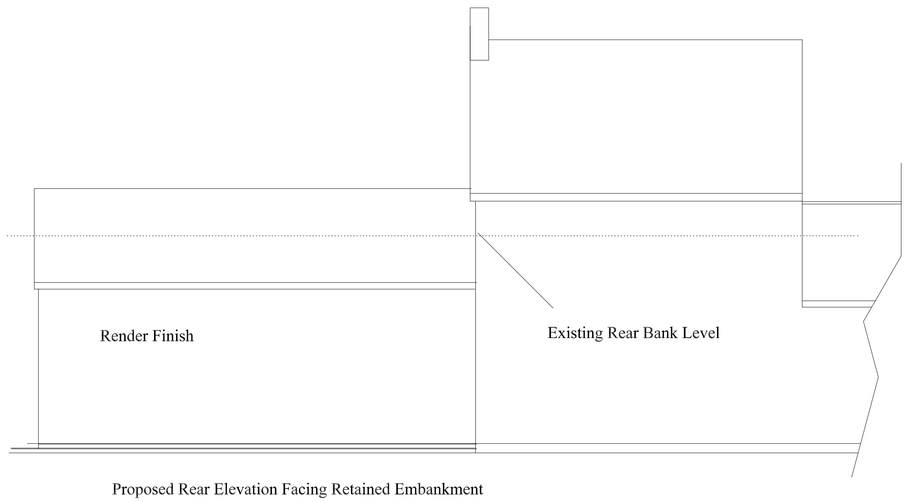


Proposed Rear Elevation Facing Retained Embankment

uPVC Frames Finish Light Oak
To match Existing Windows and Porch

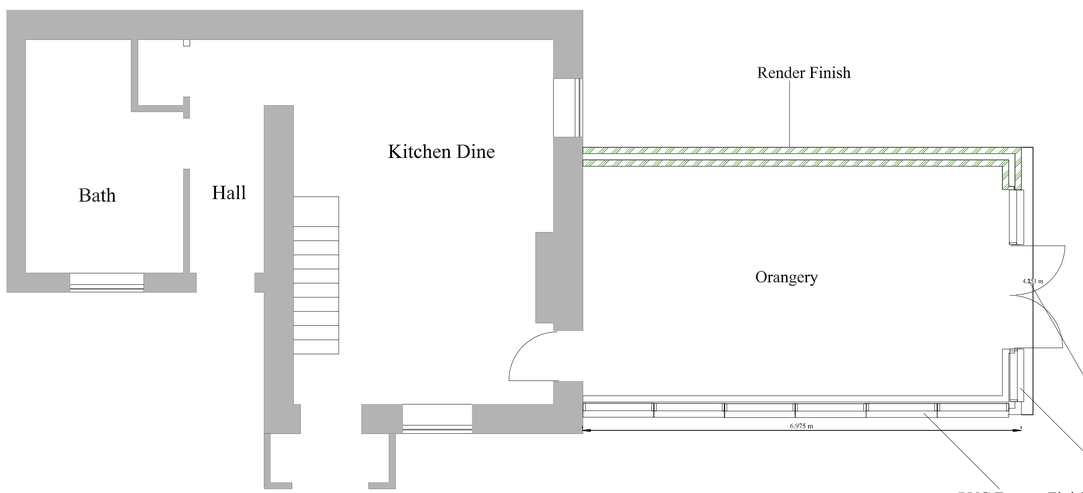

Proposed Ground Floor Plan

uPVC Frames Finish Light Oak
To match Existing Windows and Porch

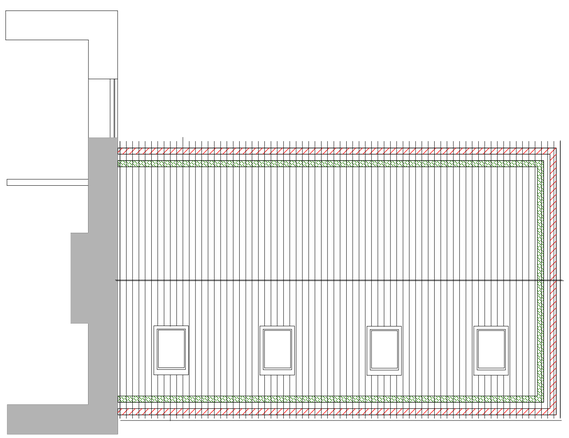

Proposed Roof Plan

AHeywood
Design

45 Highton Street
Milton
Stoke-on-Trent
ST2 7BA

Tele 01782535083

e-mail anthony0848@yahoo.co.uk

Client Mr C Davies
The Mount
Greenway Hall Road
Light Oaks
ST27NA

Title Proposed Orangery to Gable

SIZE	DWG NO	REV
A1	001/A	

Scale 1:50 & 1:100 **SHEET**