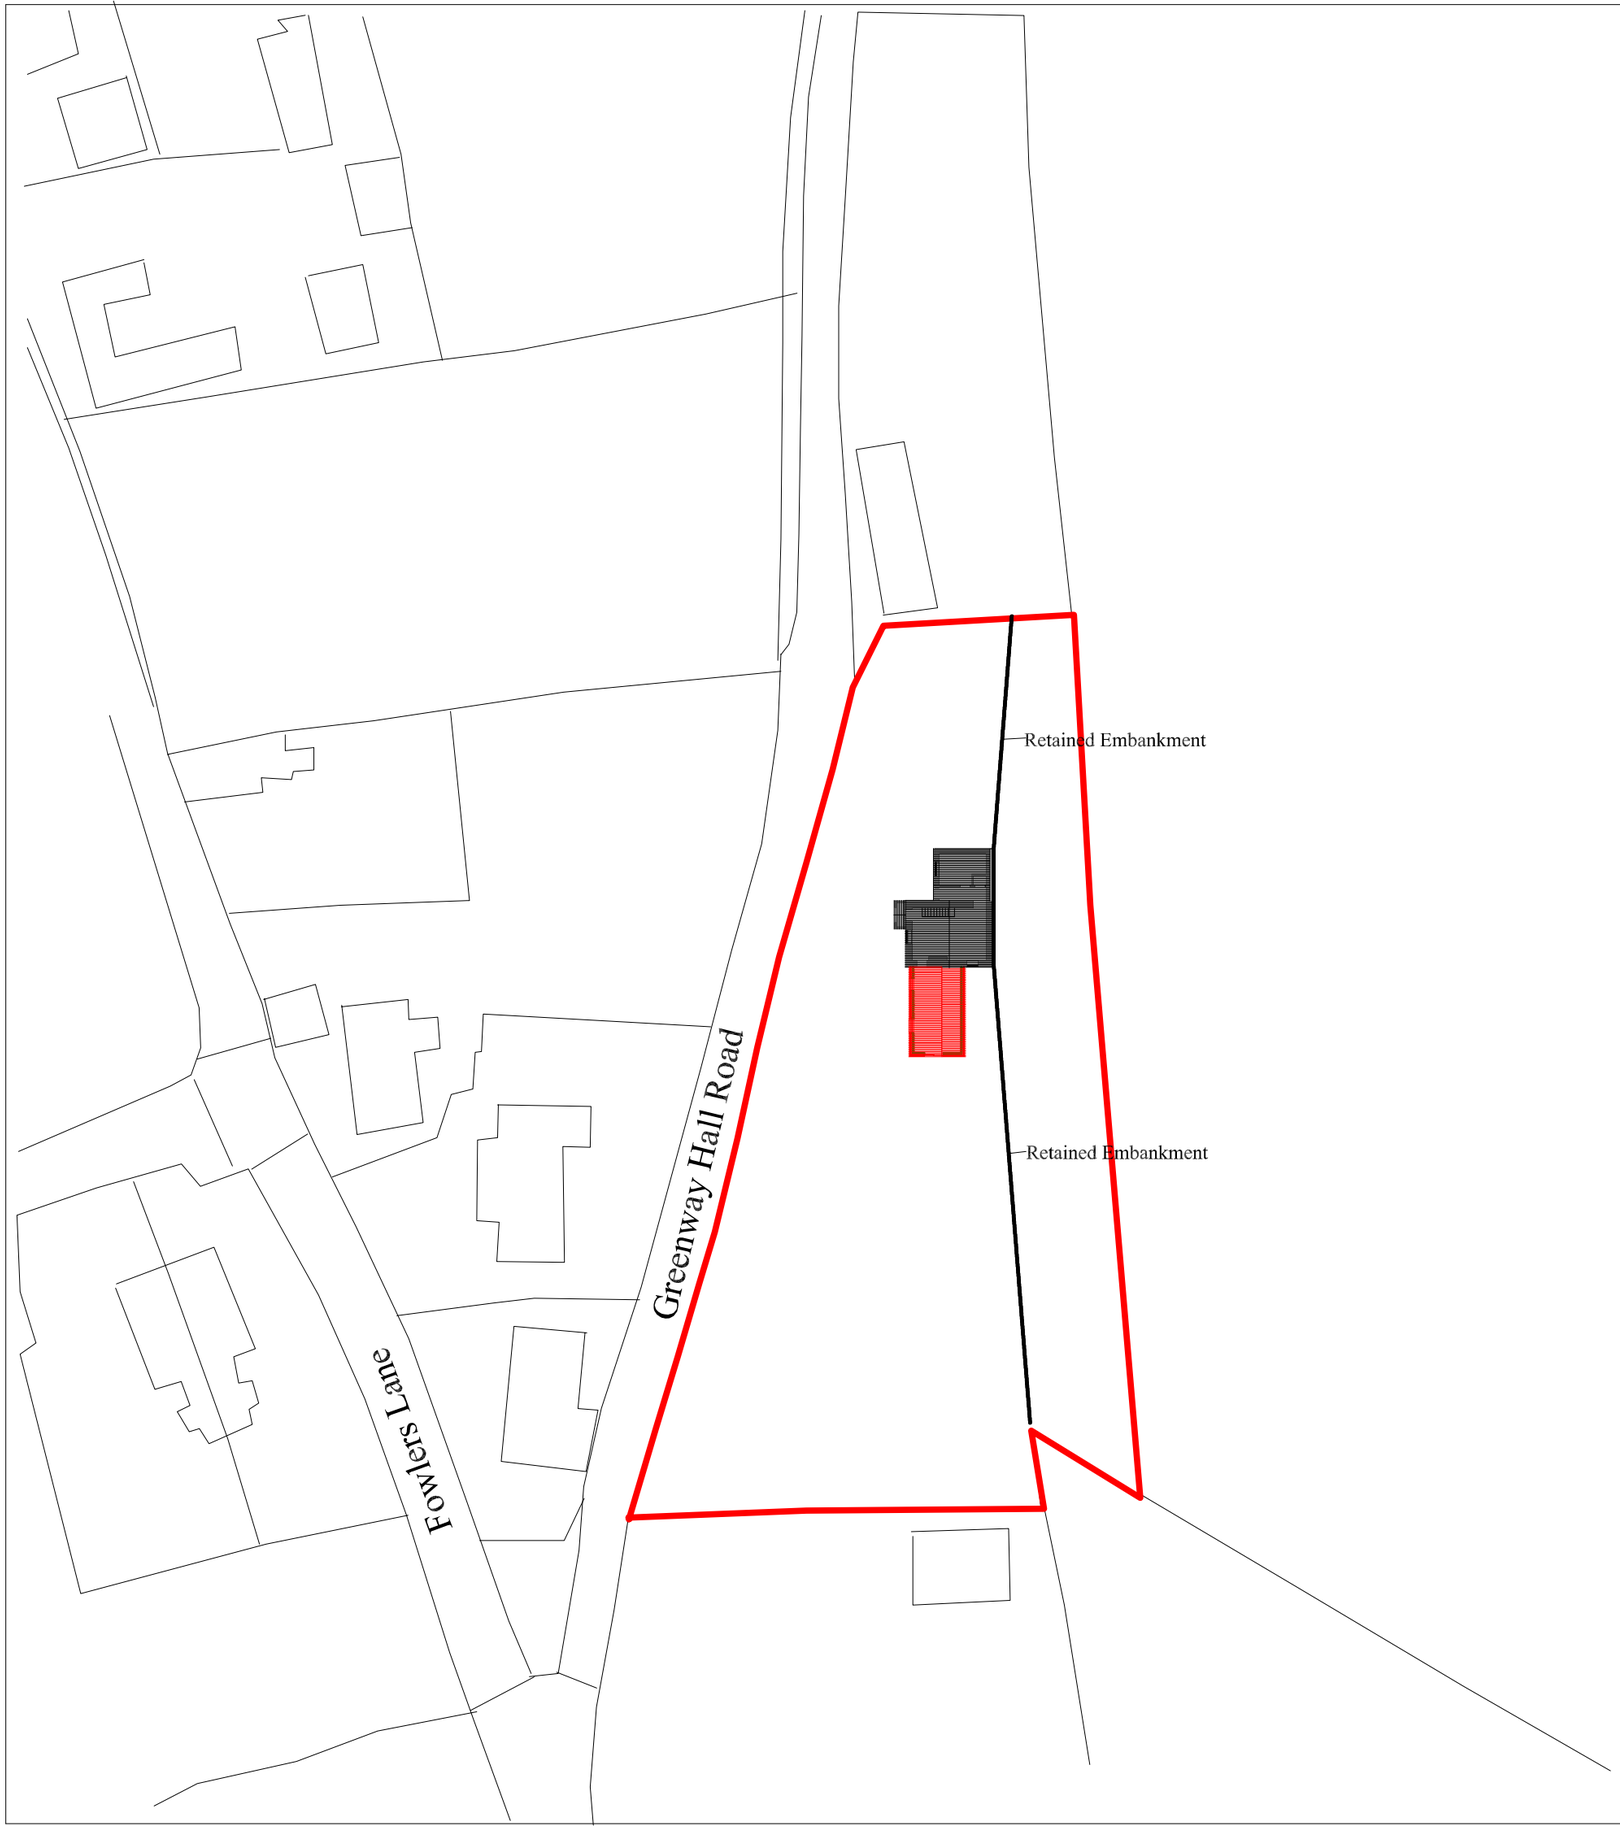


AHeywood
Design

45 Highton Street
Milton
Stoke-on-Trent
ST2 7BA

Tele 01782535083

e-mail anthony0848@yahoo.co.uk

Client Mr C Davies
The Mount
Greenway Hall Road
Light Oaks
ST27NA

Title
Proposed Orangery extension to side gable

SIZE	DWG NO	REV
	002/A	

Scale 1:500 **SHEET**