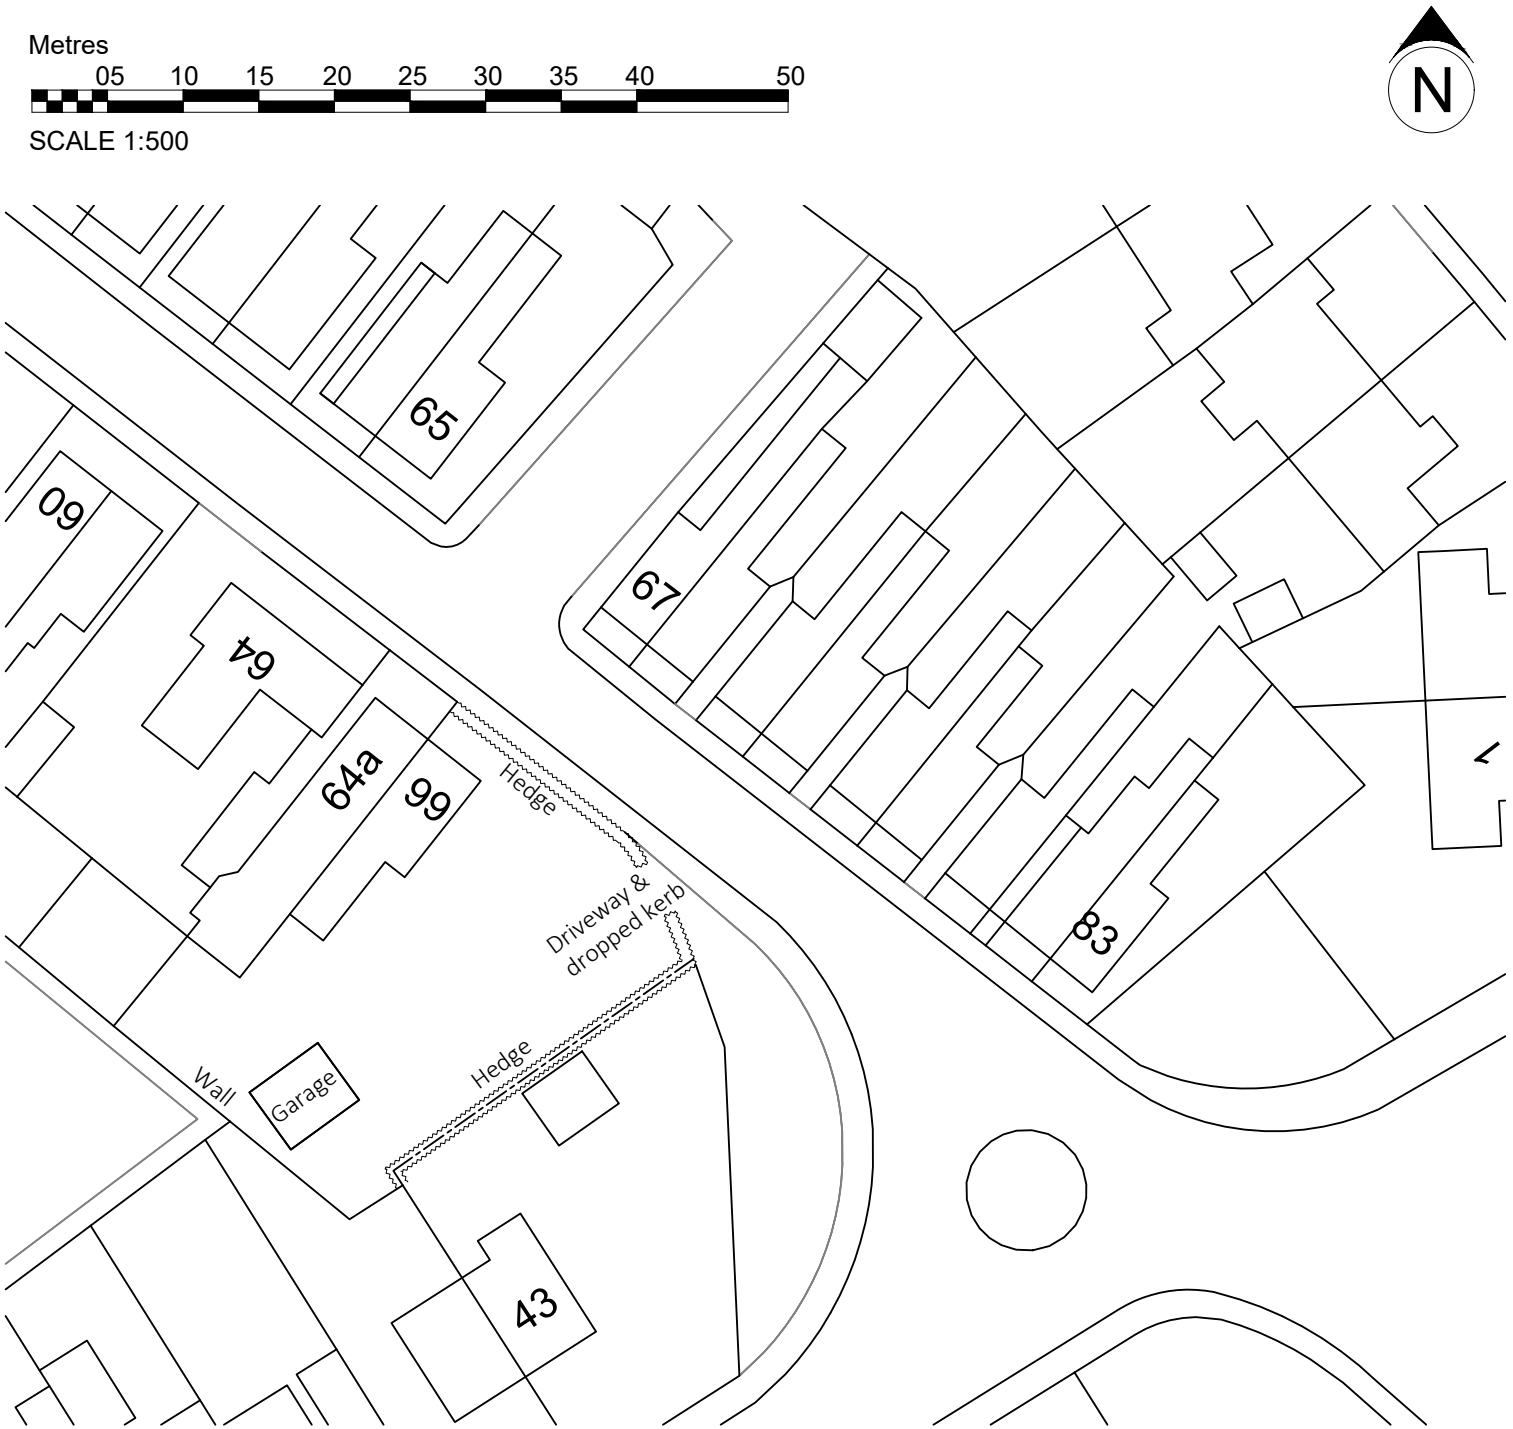


NOTES

ADDED VALUE ARCHITECTURE

Registered Office:
Added Value Architecture Ltd.
Grosvenor House, 3 Chapel St.
Congleton, CW12 4AB

Company No: 11124740
e. architect@ava-ltd.com
t. 01782 248 524 / 07801 44 03 11
www.ava-ltd.com

Land Adjacent to 66 Albert St
Biddulph, ST8 6DU
For For Mr. N. Hamand

Site/Block as Existing

Scale:	1:500 @A4
Date:	July 2019
Ref:	190605(EX)001
revision	-