Copyright of this drawing is vested in the Architect and it must not be copied or reproduced without consent. Figured dimensions only are to be taken from this drawing. All contractors must visit the site and be responsible for taking and checking all dimensions relative to their work. Hewitt&Carr Architects Ltd are to be advised of any variation between drawings and site conditions.
THIS DRAWING IS FOR PLANNING PURPOSES ONLY AND CLIENTS/CONTRACTORS ARE ADVISED TO CLARIFY DIMENSIONS WITH THE ARCHITECT PRIOR TO SETTING OUT.

Rev.	Drawn	Comments	Date
A	BVC	Measurements added	19.07.19
B	BVC	Revised scheme comparison	09.08.19

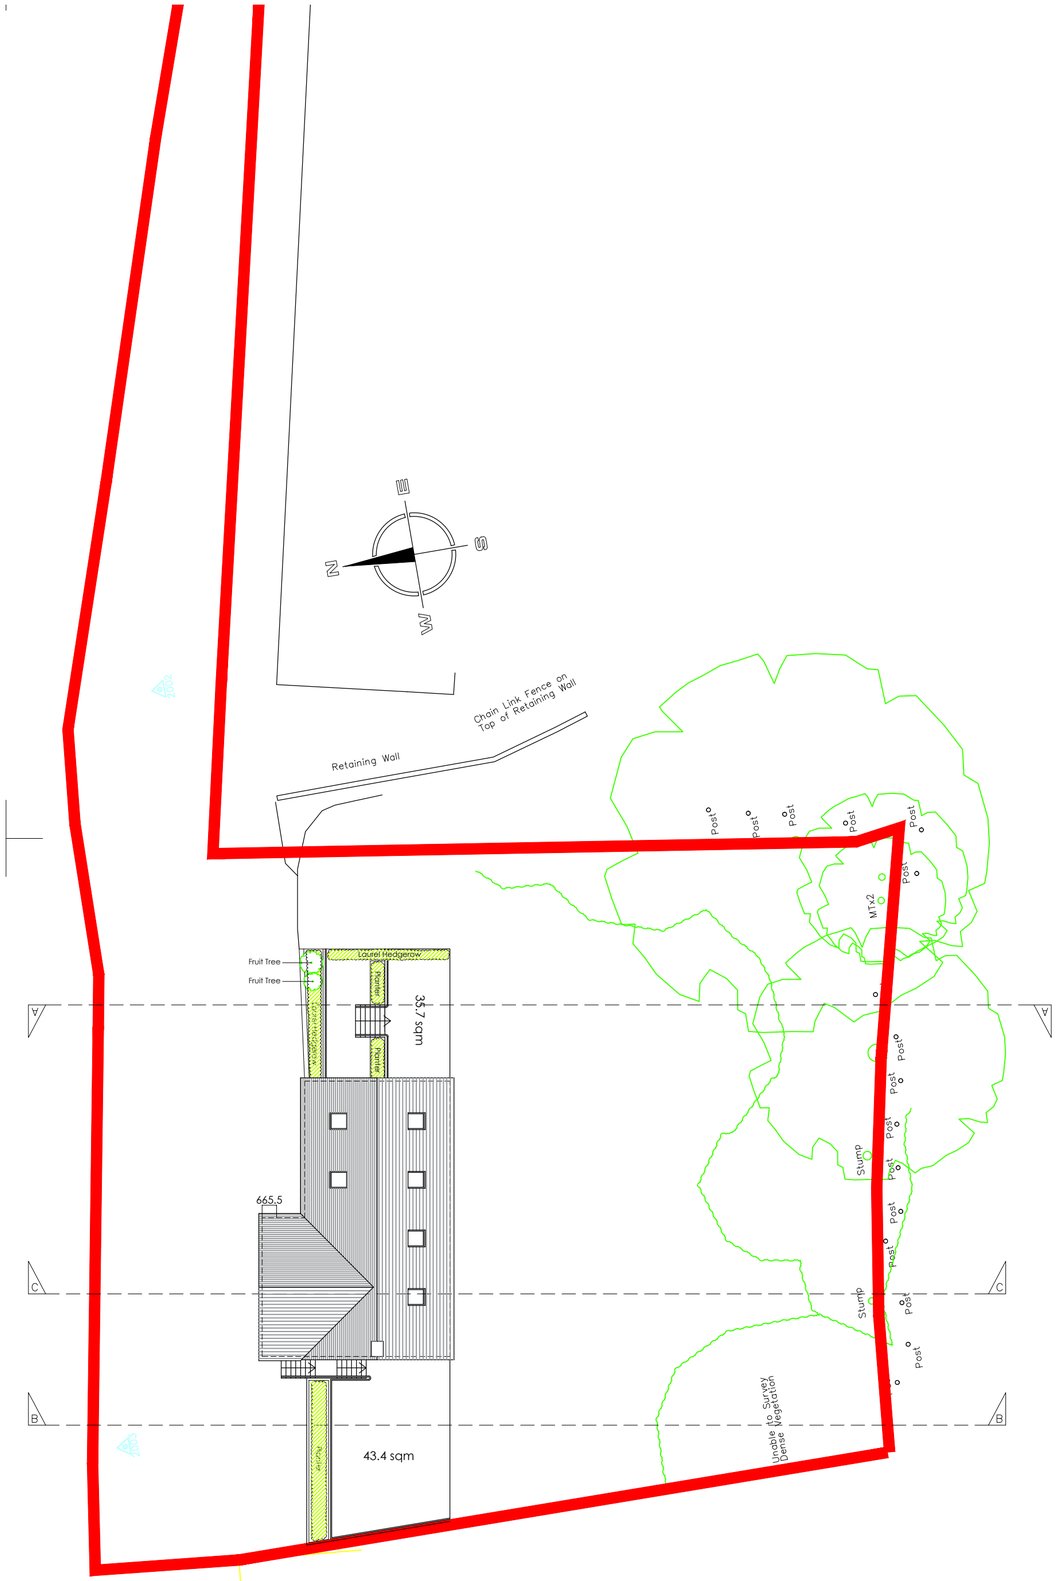

Site Plan 1:200

Previously Approved Scheme

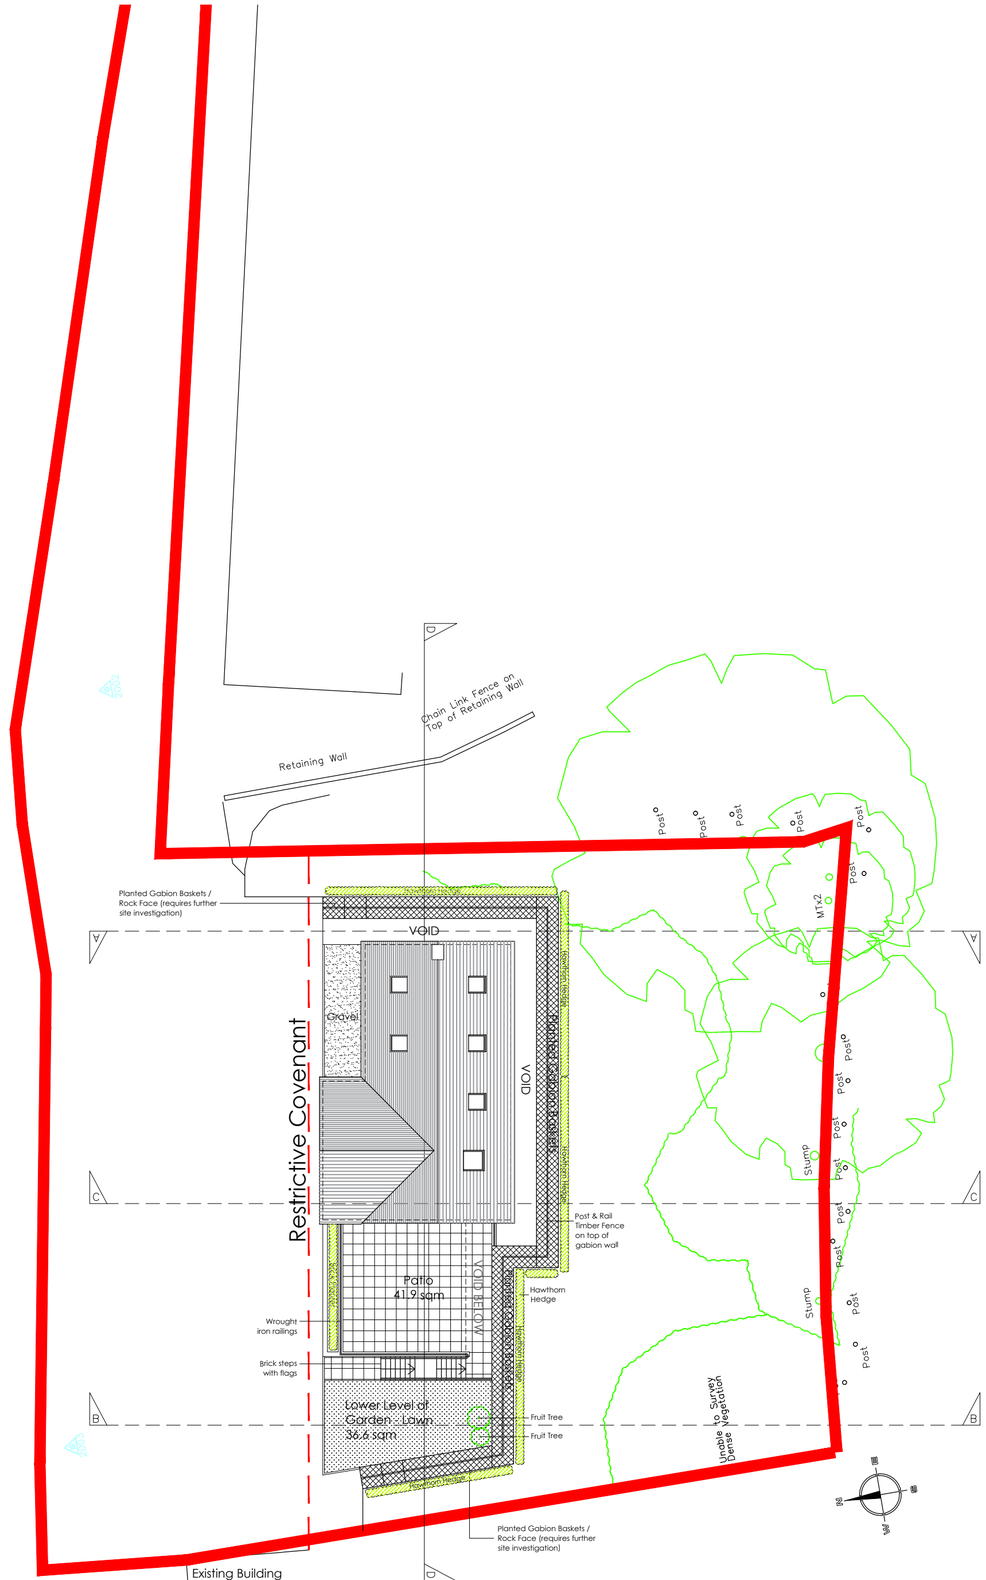

Site Plan 1:200

Revised Proposed Scheme

Hewitt&Carr Architects
A: DaisyBank House I 17-19 Leek Road I Cheadle I ST10 1JE
T: 01538 756888
E: enquiries@hcarchitects.co.uk
W: www.hcarchitects.co.uk

Client
Mr R Fisher

Project
Proposed New Dwelling at The Yard, Back Lane, Belle Vue, Leek

Title
Previously Approved Plan & Revised Proposed Plan

Status
Planning

Date July 2019 Drawn BVC

Scale @A2 As Stated Checked

Project No 00800 Drawing No. SK(0)03 Rev B